STATE	PROJECT NO.	YEAR	SHEET NO.	TOTAL SHEETS
KANSAS	87 N-0361-01	2011	142	169

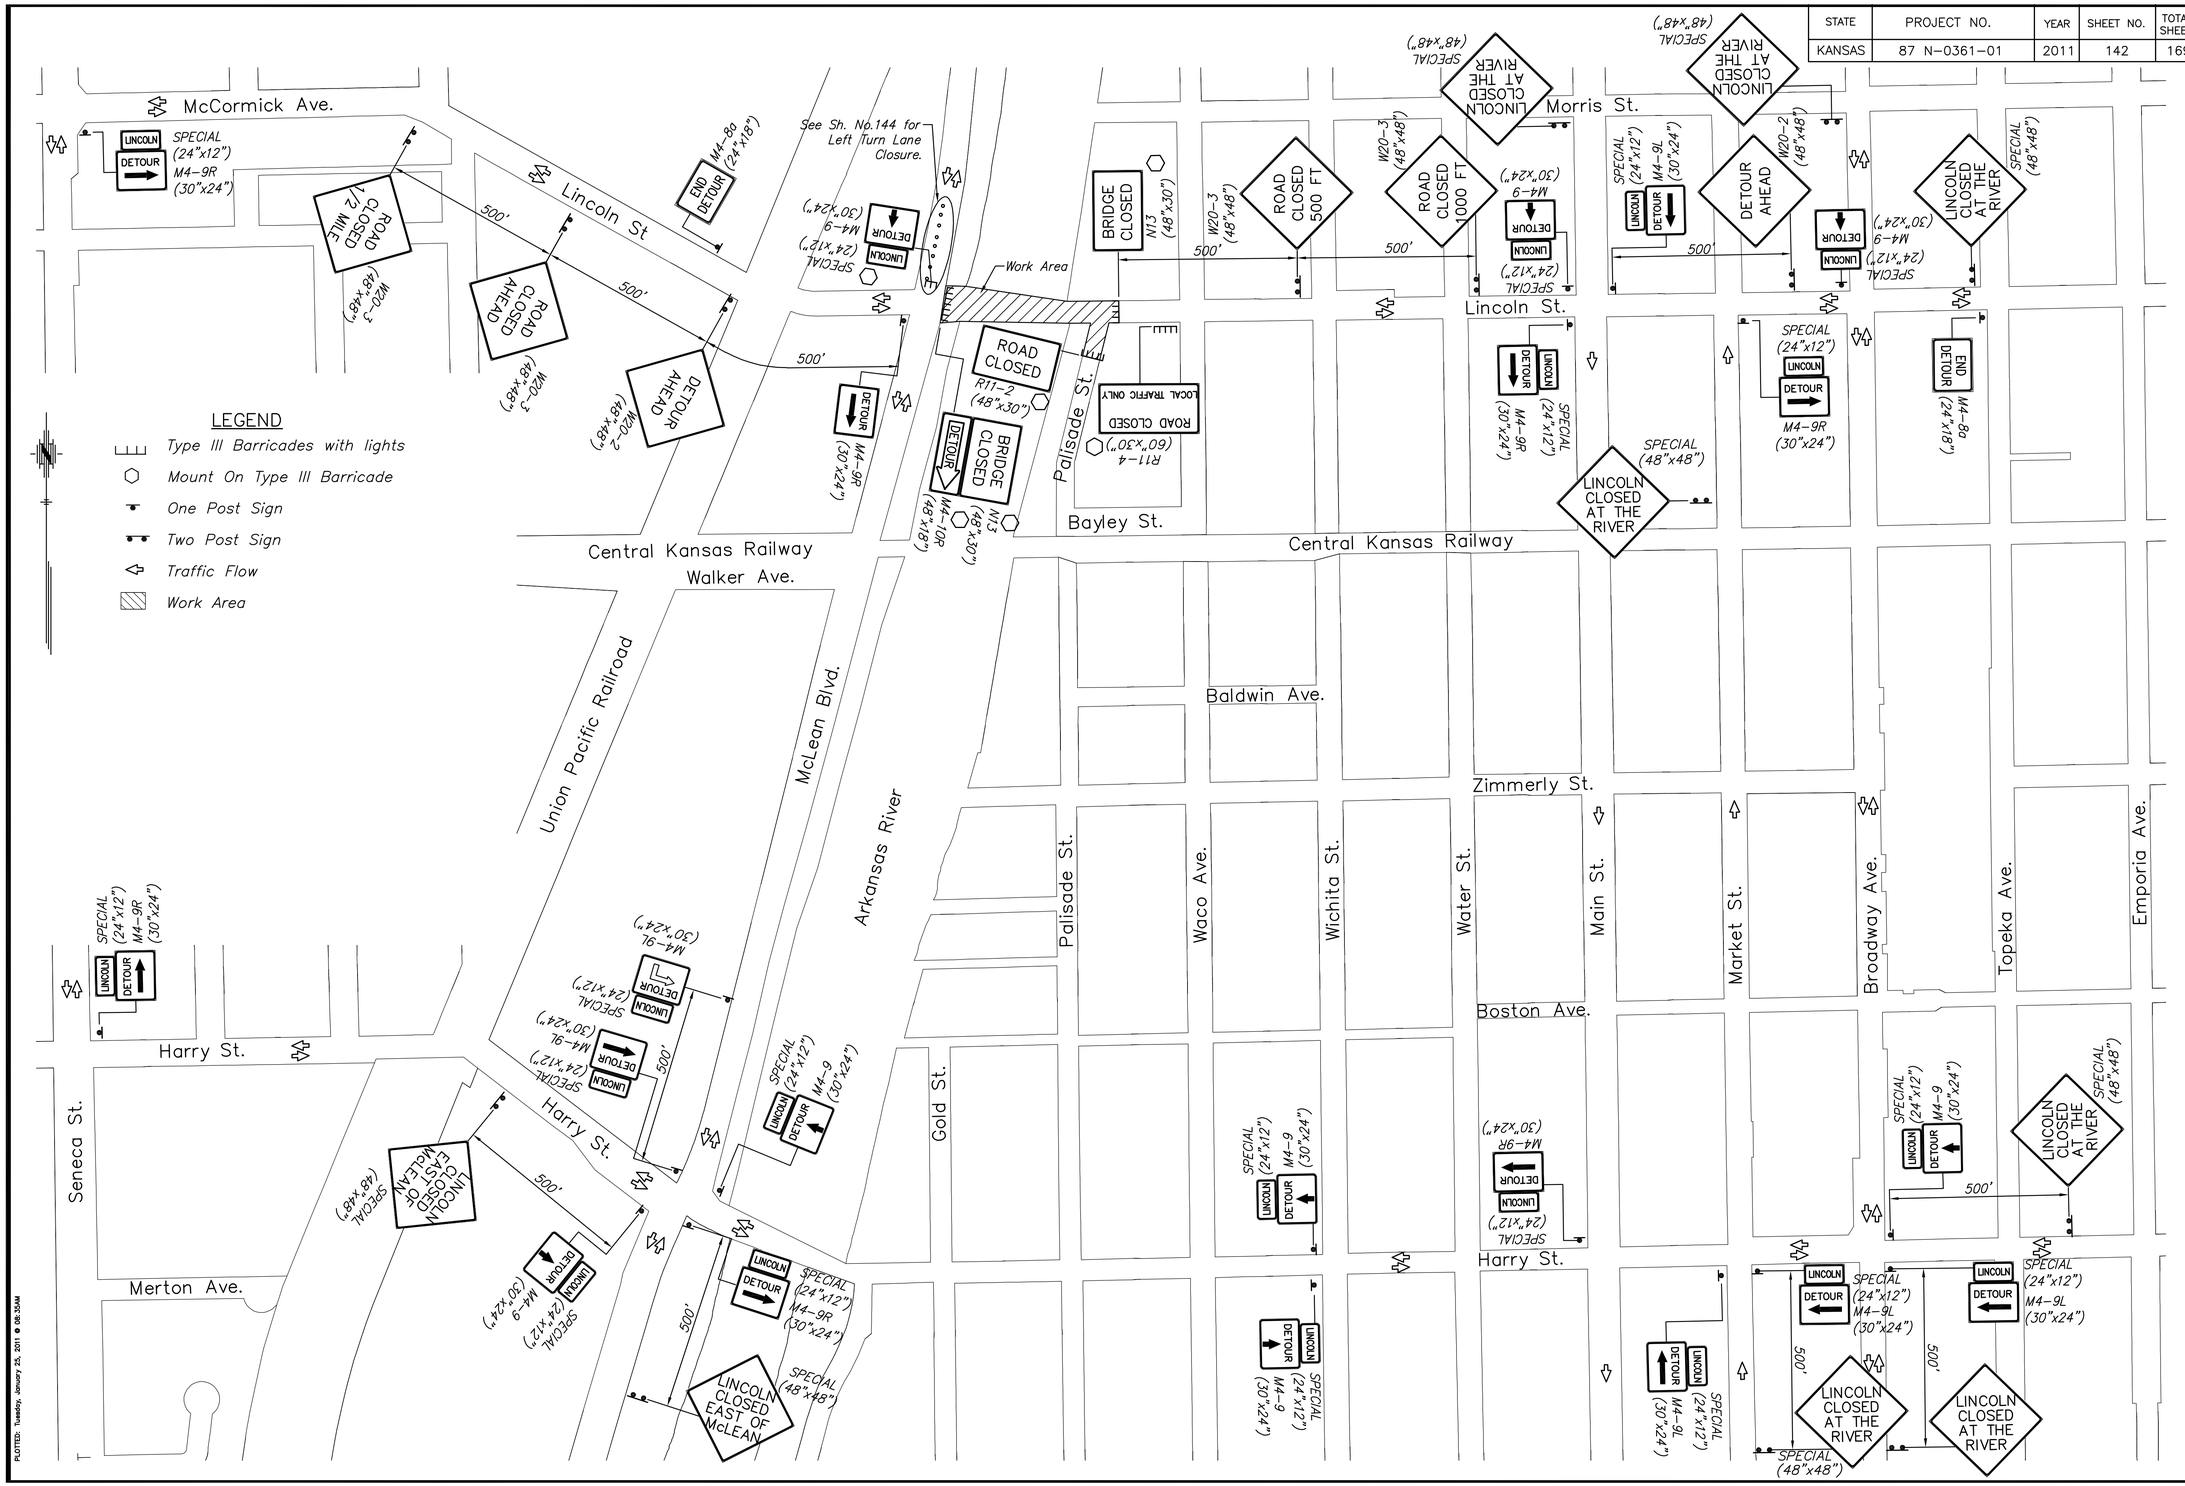
McCormick Ave.
Lincoln St
Morris St.
Lincoln St.
Bayley St.
Central Kansas Railway
Walker Ave.
Union Pacific Railroad
McLean Blvd.
Arkansas River
Baldwin Ave.
Zimmerly St.
Boston Ave.
Harry St.
Merton Ave.
Seneca St.
Palisade St.
Waco Ave.
Wichita St.
Water St.
Main St.
Market St.
Broadway Ave.
Topeka Ave.
Emporia Ave.
Gold St.
See Sh. No.144 for Left Turn Lane Closure.
Work Area
500'
LEGEND
Type III Barricades with lights
Mount On Type III Barricade
One Post Sign
Two Post Sign
Traffic Flow
Work Area
LINCOLN DETOUR SPECIAL (24"x12") M4-9R (30"x24")
ROAD CLOSED 1/2 MILE W20-3 (48"x48")
ROAD CLOSED AHEAD W20-3 (48"x48")
DETOUR AHEAD W20-2 (48"x48")
END DETOUR M4-8a (24"x18")
DETOUR M4-9R (30"x24")
ROAD CLOSED R11-2 (48"x30")
BRIDGE CLOSED N13 (48"x30")
DETOUR M4-10L (48"x18")
BRIDGE CLOSED N13 (48"x30")
ROAD CLOSED LOCAL TRAFFIC ONLY R11-4 (60"x30")
ROAD CLOSED 500 FT W20-3 (48"x48")
ROAD CLOSED 1000 FT W20-3 (48"x48")
DETOUR M4-9 (30"x24")
LINCOLN CLOSED AT THE RIVER SPECIAL (48"x48")
DETOUR M4-9L (30"x24")
DETOUR AHEAD W20-2 (48"x48")
LINCOLN CLOSED AT THE RIVER SPECIAL (48"x48")
DETOUR M4-9 (30"x24")
DETOUR M4-8a (24"x18")
DETOUR M4-9R (30"x24")
LINCOLN CLOSED EAST OF McLEAN SPECIAL (48"x48")
LINCOLN CLOSED AT THE RIVER SPECIAL (48"x48")
DETOUR M4-9 (30"x24")
DETOUR M4-9L (30"x24")
DETOUR M4-9R (30"x24")
DETOUR M4-9L (30"x24")
DETOUR M4-9 (30"x24")
DETOUR M4-9L (30"x24")
DETOUR M4-9 (30"x24")
DETOUR M4-9R (30"x24")
DETOUR M4-9L (30"x24")
DETOUR M4-9L (30"x24")
DETOUR M4-9 (30"x24")
DETOUR M4-9 (30"x24")
DETOUR M4-9