STATE	PROJECT NO.	YEAR	SHEET NO.	TOTAL SHEETS
KANSAS	472 84614	:	13	534

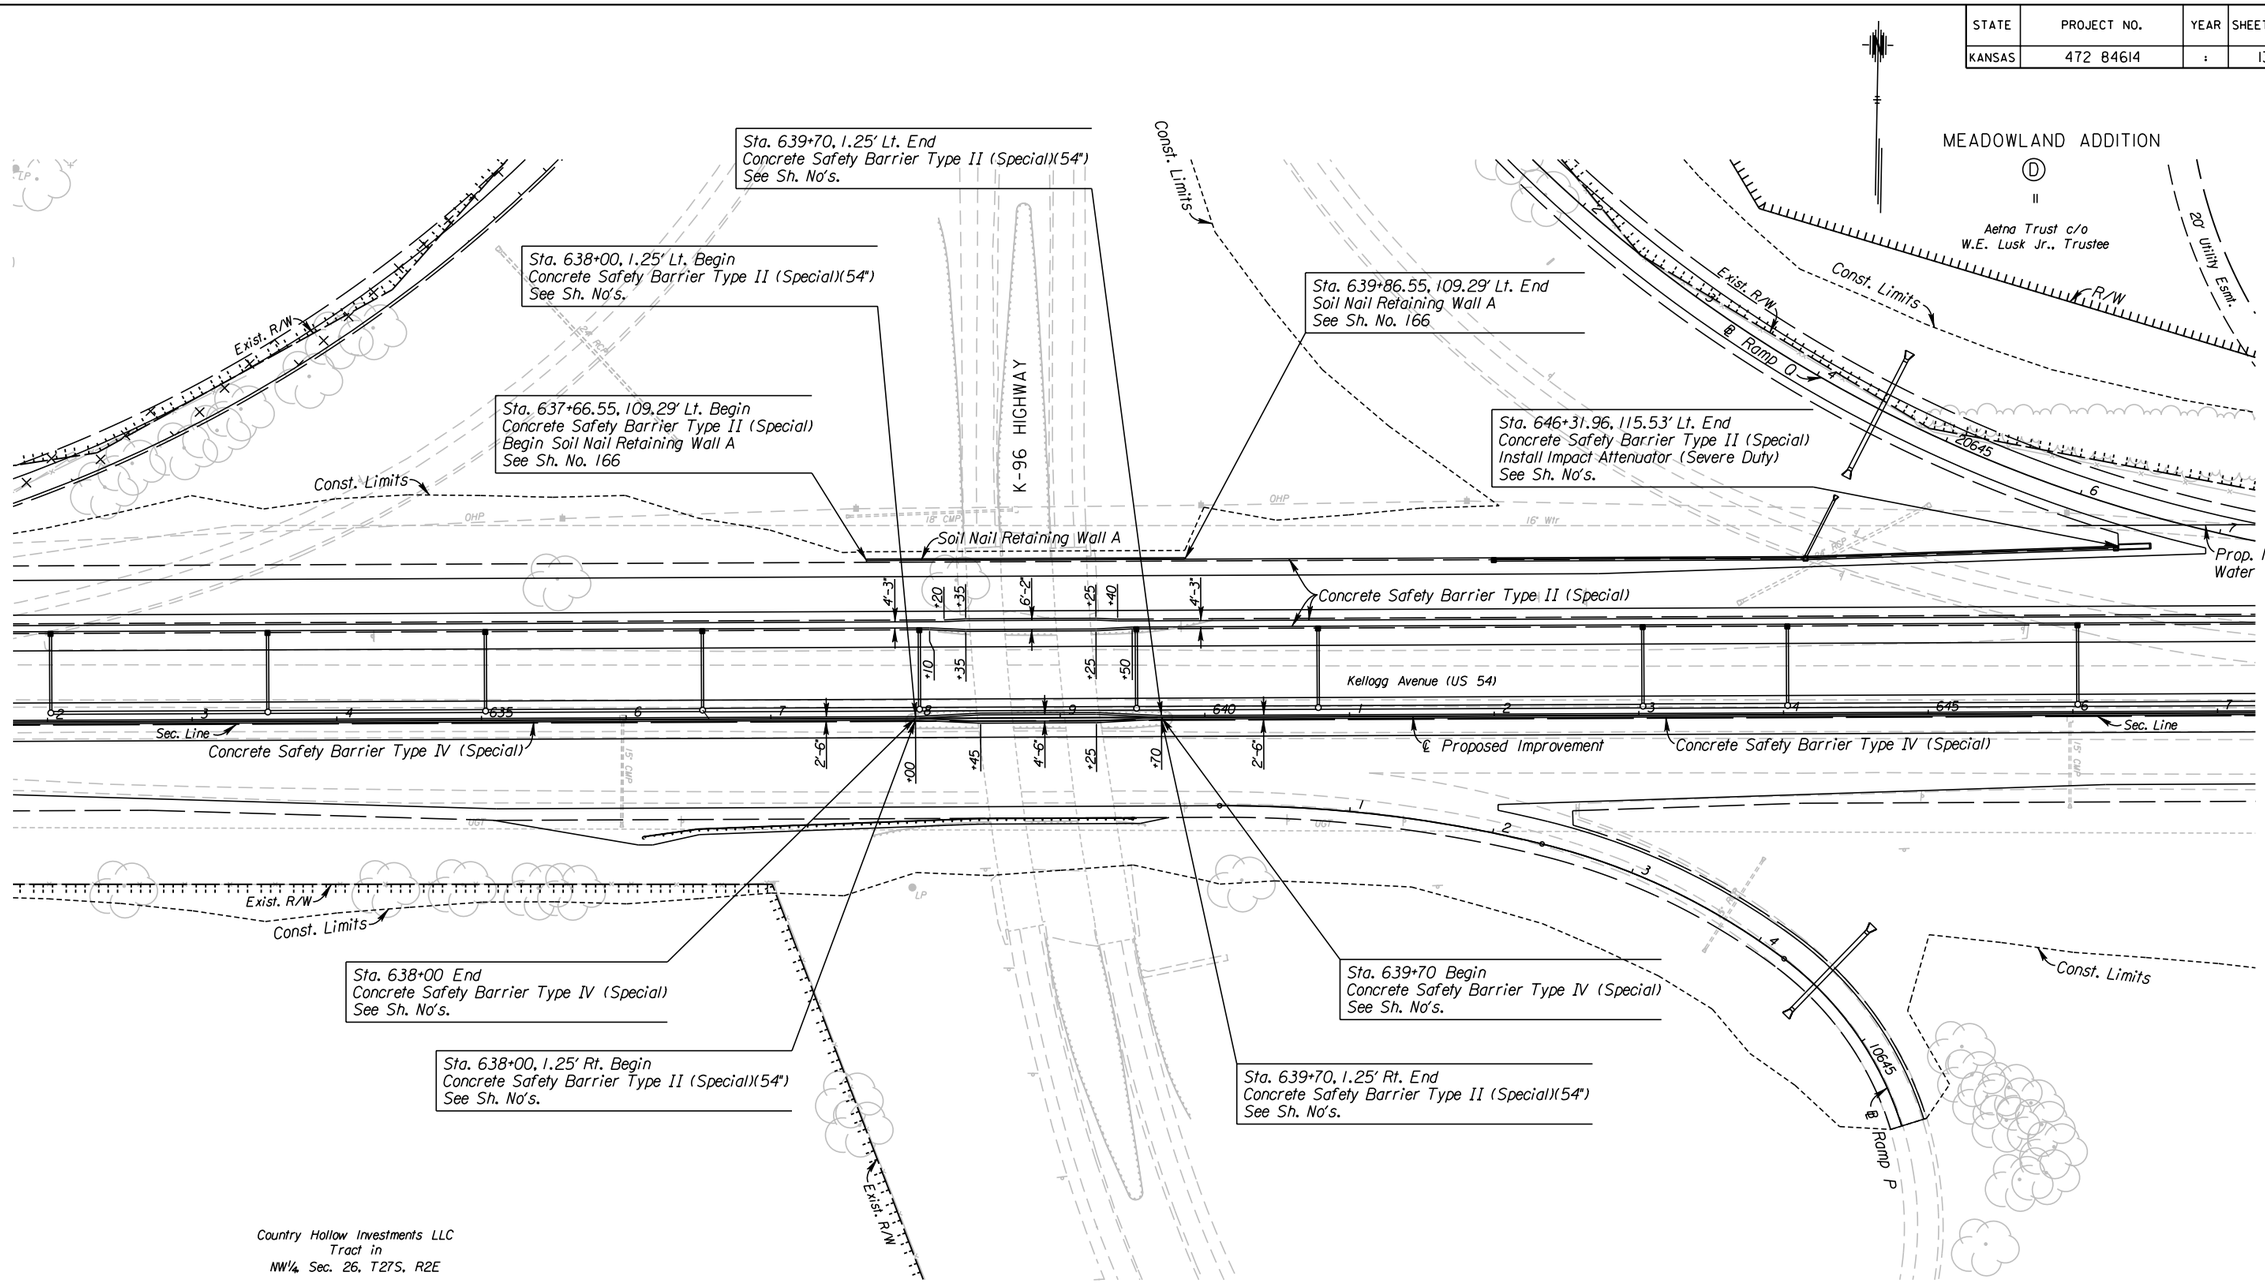

UTILITIES

Power	Westar
Storm Water Sewer	Wchita Water & Sewer
Telephone	AT&T
Water	Wichita Water & Sewer

See Sh. No's. 102-130 for SWS Plans.
See Sh. No's. 140-162 for Water Plans.

CITY OF WICHITA

EAST KELLOGG

PLAN

STA. 632+00 TO STA. 647+00

SURV.	PLOT	CADD	DES.	DR.	TR.	CKD.	APP.
-	-	-	-	-	-	-	-

10:38:57 AM
2/9/2011
T:\35766A\Cadd\Sheets\Roadway\EK2MLPLN02.dgn