STATE	PROJECT NO.	YEAR	SHEET NO.	TOTAL SHEETS
KANSAS	472 84614	:	100	534

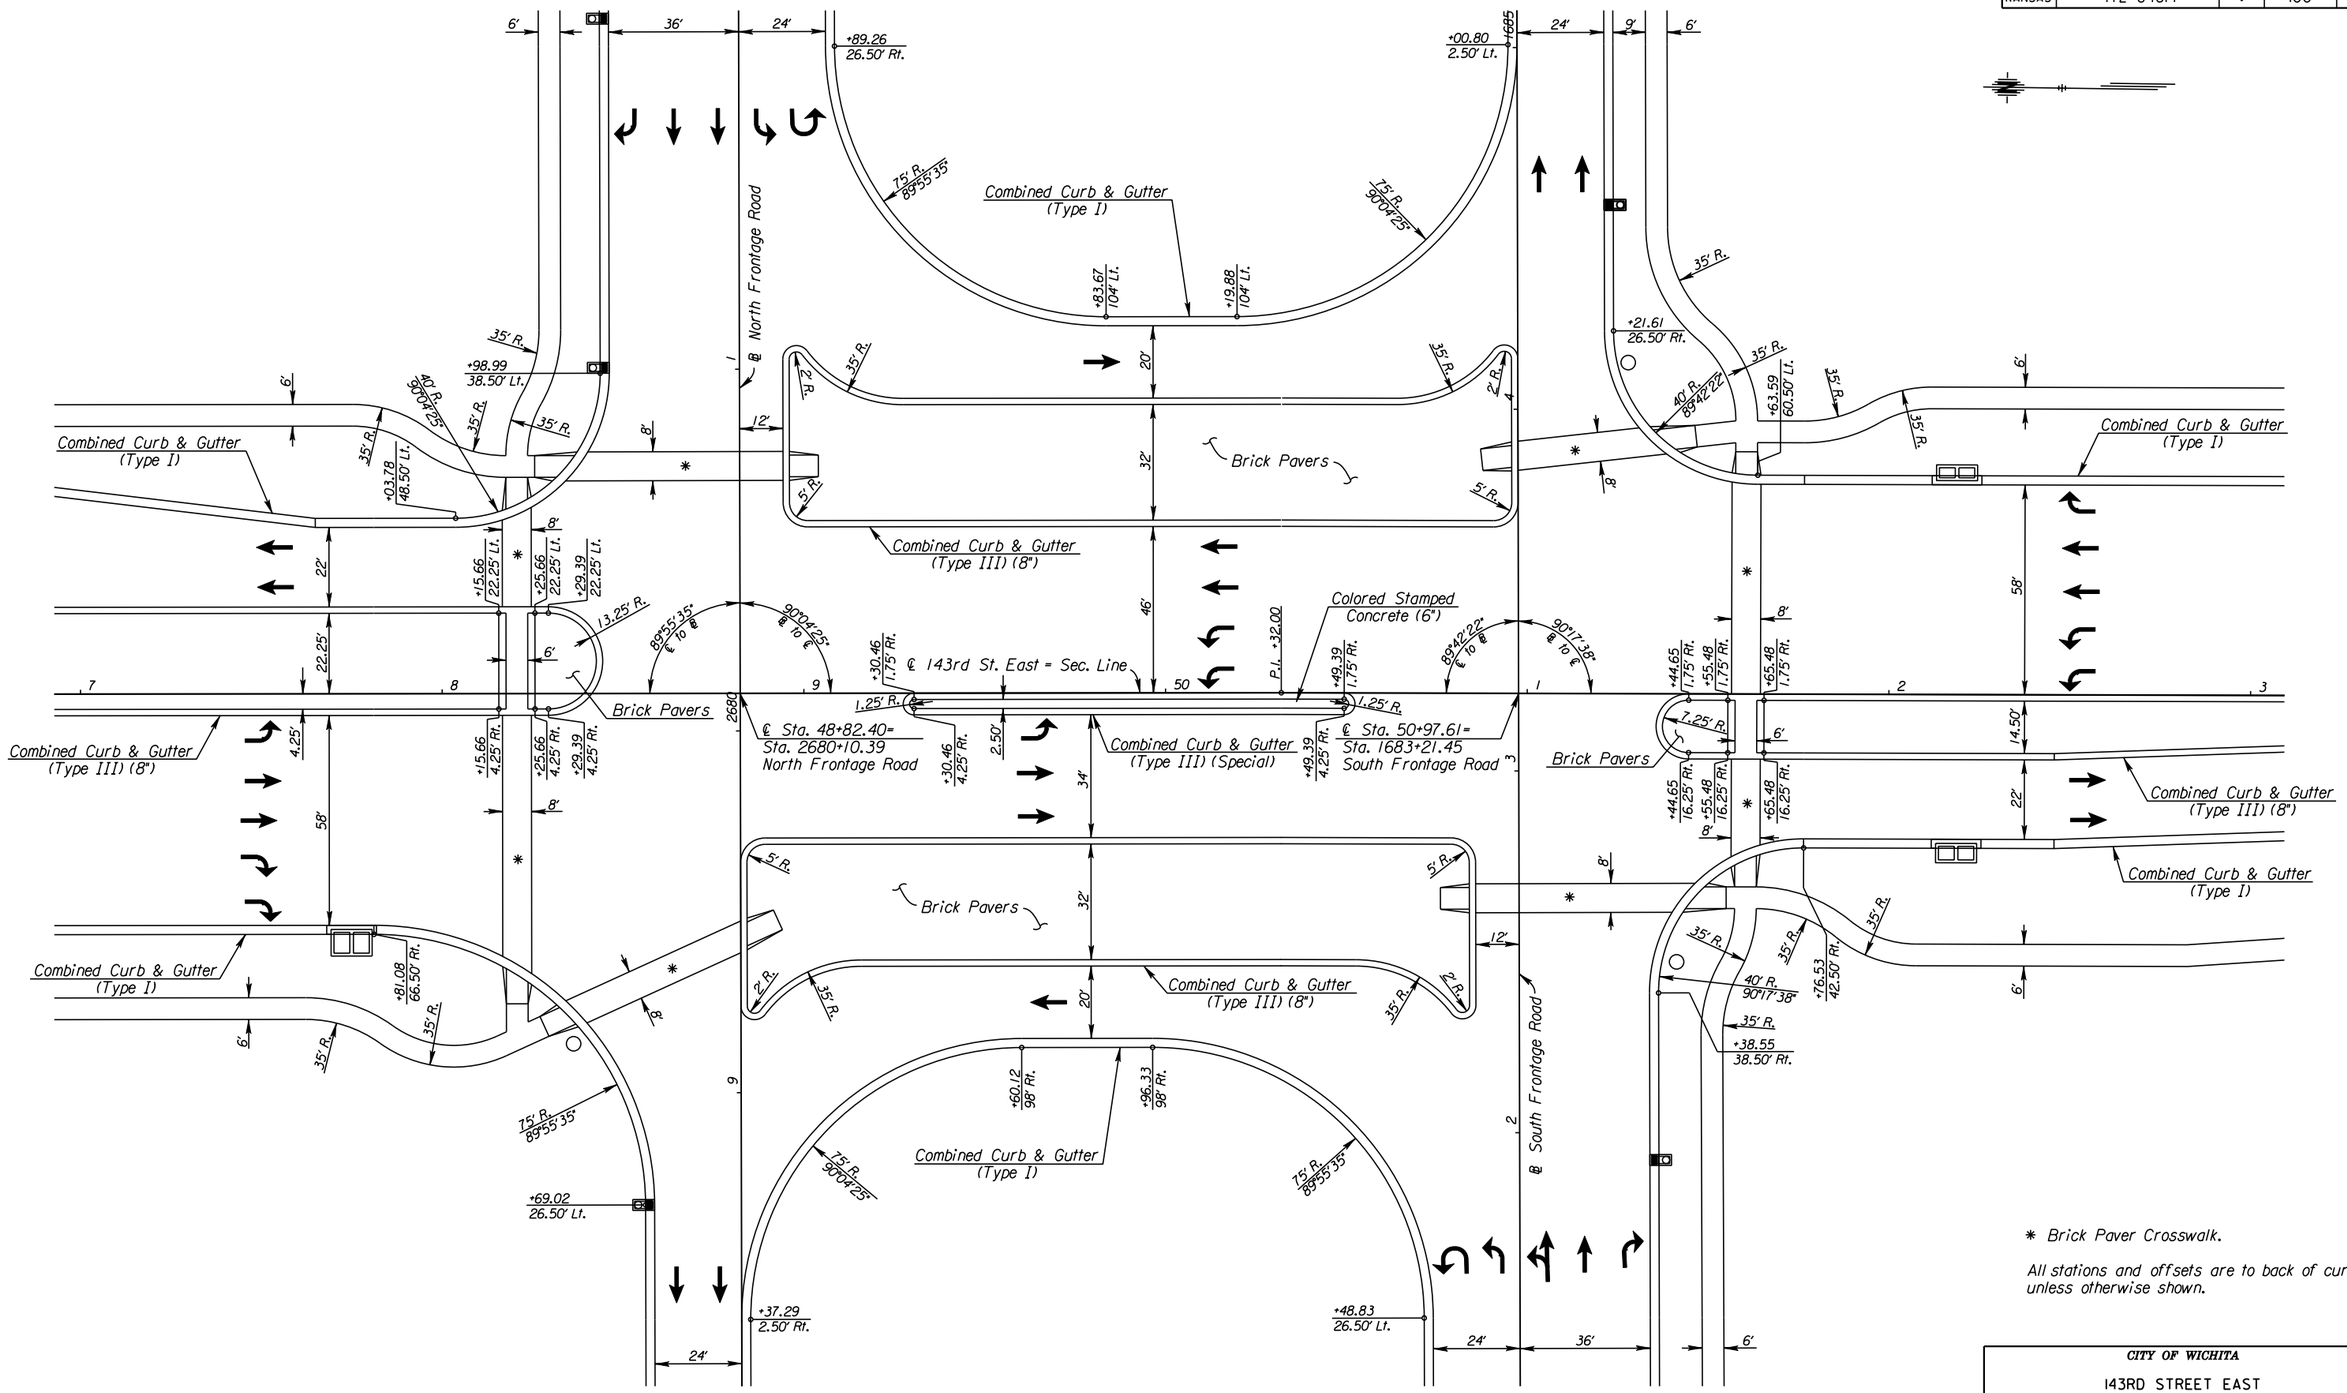

* Brick Paver Crosswalk.

All stations and offsets are to back of curb unless otherwise shown.

CITY OF WICHITA

143RD STREET EAST

INTERSECTION DETAILS

SURV.	PLOT	CADD	DES.	DR.	TR.	CKD.	APP.

10:43:55 AM
2/9/2011
T:\35766A\Cadd\Sheets\Roadway\Details\EK243INX01.dgn