STATE	PROJECT NO.	YEAR	SHEET NO.	TOTAL SHEETS
KANSAS	472 84614	-	152	534

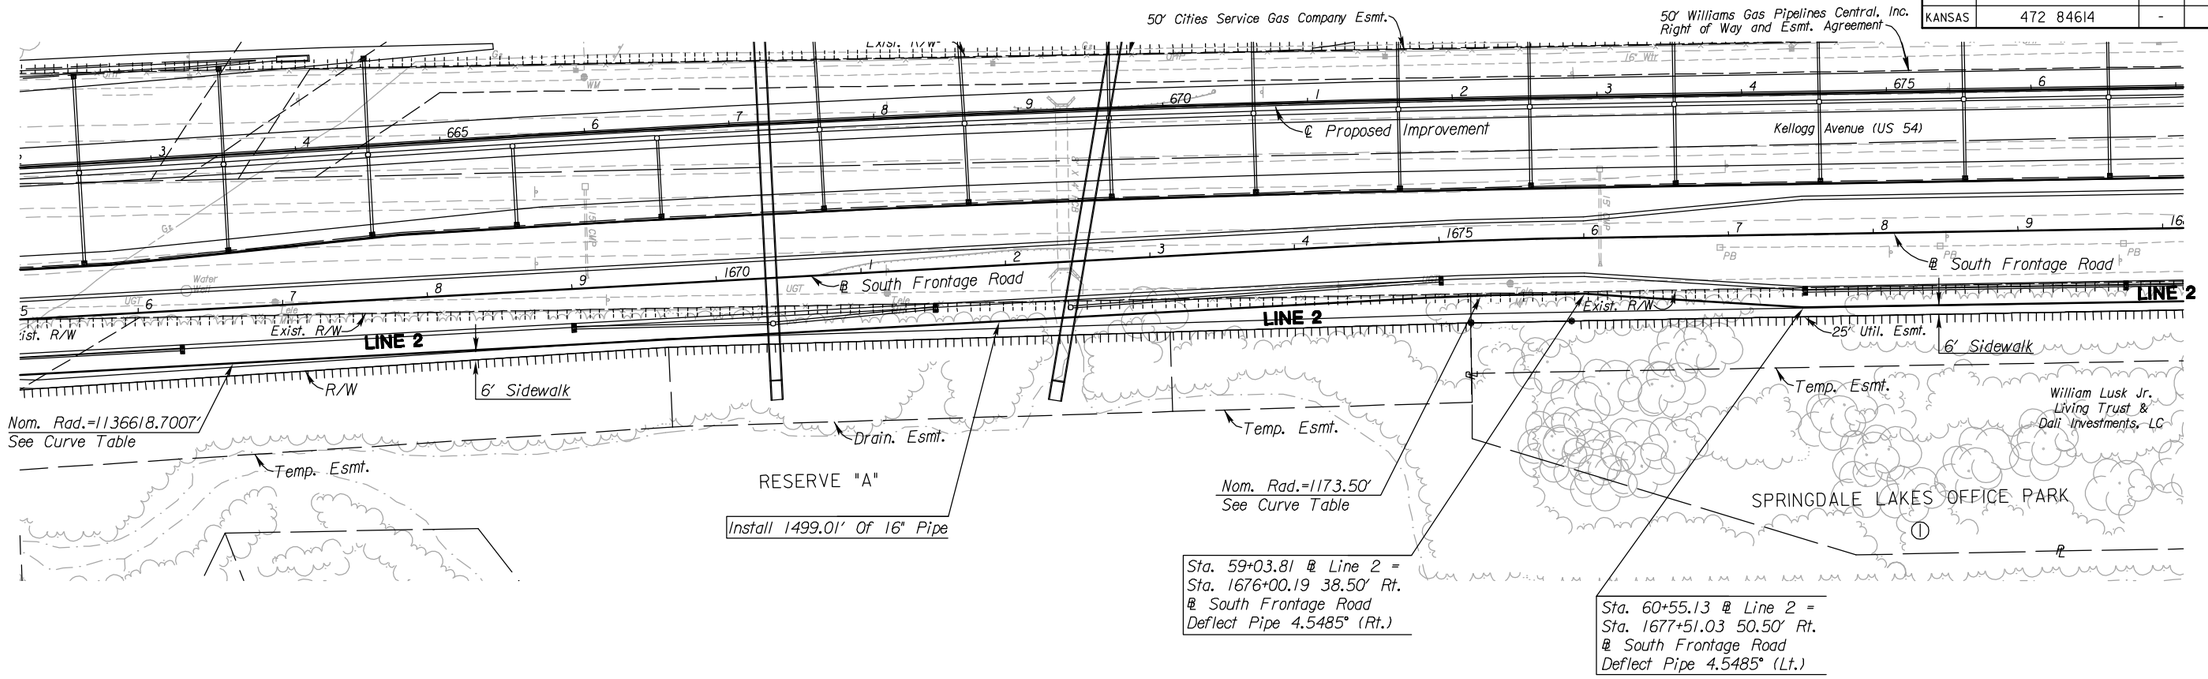

PLAN - LINE 2
SCALE: 1" = 50'

See Sh. No's. 102-130 for SWS Plans.
See Sh. No's. 136-139 for San. Sewer Plans.

PROFILE - LINE 2
HORIZ: 1" = 50'
VERTICAL: 1" = 5'

CITY OF WICHITA

SOUTH FRONTAGE ROAD

WATER LINE 2 PLAN AND PROFILE

STA. 1665+00 TO STA. 1680+00 RT.

SURV. - PLOT - CADD DES. - DR. - TR. - CKD. - APP. -

9:59 AM
2/22/2011
J:\CIVIL\07432\DWG\WTR\EK2WTR PLAN\EK2WLPI4.DWG