STATE	PROJECT NO.	YEAR	SHEET NO.	TOTAL SHEETS
KANSAS	472 84614	.	156	534

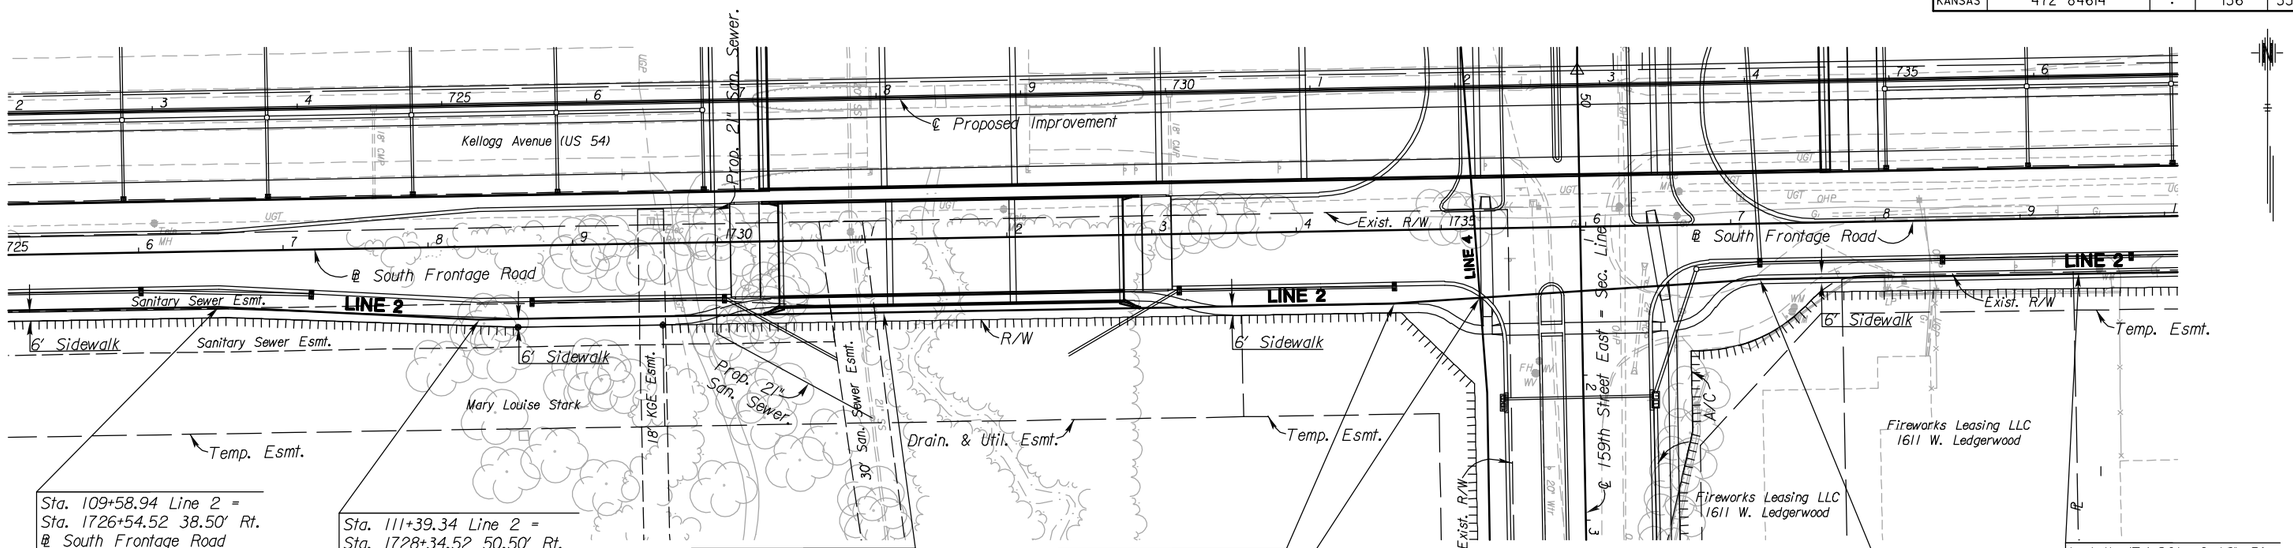

Sta. 109+58.94 Line 2 =
Sta. 1726+54.52 38.50' Rt.
@ South Frontage Road
Deflect Pipe 3.8141° (Rt.)

Sta. 111+39.34 Line 2 =
Sta. 1728+34.52 50.50' Rt.
@ South Frontage Road
Deflect Pipe 3.8141° (Lt.)

Sta. 117+71.60 Line 2 =
Sta. 1734+66.78 50.50' Rt.
@ South Frontage Road
Deflect Pipe 2.7157° (Lt.)

Sta. 118+30.88 Line 2 =
Sta. 20+94.82 Line 4 =
Sta. 51+45.21 70.21' Rt. @ 159th St. East
Sta. 1735+25.98 47.69' Rt. @ South Frontage Road
1-24"x16" DIMJ Cross
2-24" Anchor Valve Assy. (N&S)
(MJ Butterfly Valve) Valve Box El.=
2-16" Anchor Valve Assy. (W&E)
(MJ Butterfly Valve) Valve Box El.=

Sta. 120+24.87 Line 2 =
Sta. 1737+19.76 38.50' Rt.
@ South Frontage Road
Deflect Pipe 2.7157° (Rt.)

PLAN - LINE 2
SCALE: 1" = 50'

See Sh. No's. 102-130 for SWS Plans.
See Sh. No's. 136-139 for San. Sewer Plans.

PROFILE - LINE 2
HORIZ: 1" = 50'
VERTICAL: 1" = 5'

SURV.	-	PLOT	CADD	DES.	-	DR.	-	TR.	-	CKD.	-	APP.	-

3:08 PM
2/18/2011
J:\CIVIL\07432\DWG\WTR\EK2WTR PLAN\EK2MLWLPI8.DWG

CITY OF WICHITA

SOUTH FRONTAGE ROAD

WATER LINE 2 PLAN AND PROFILE

STA. 1725+00 TO STA. 1740+00 RT.