| STATE | PROJECT NO. | YEAR | SHEET NO. | TOTAL SHEETS |
|---|---|---|---|---|
| KANSAS | 472 84614 | . | 159 | 534 |

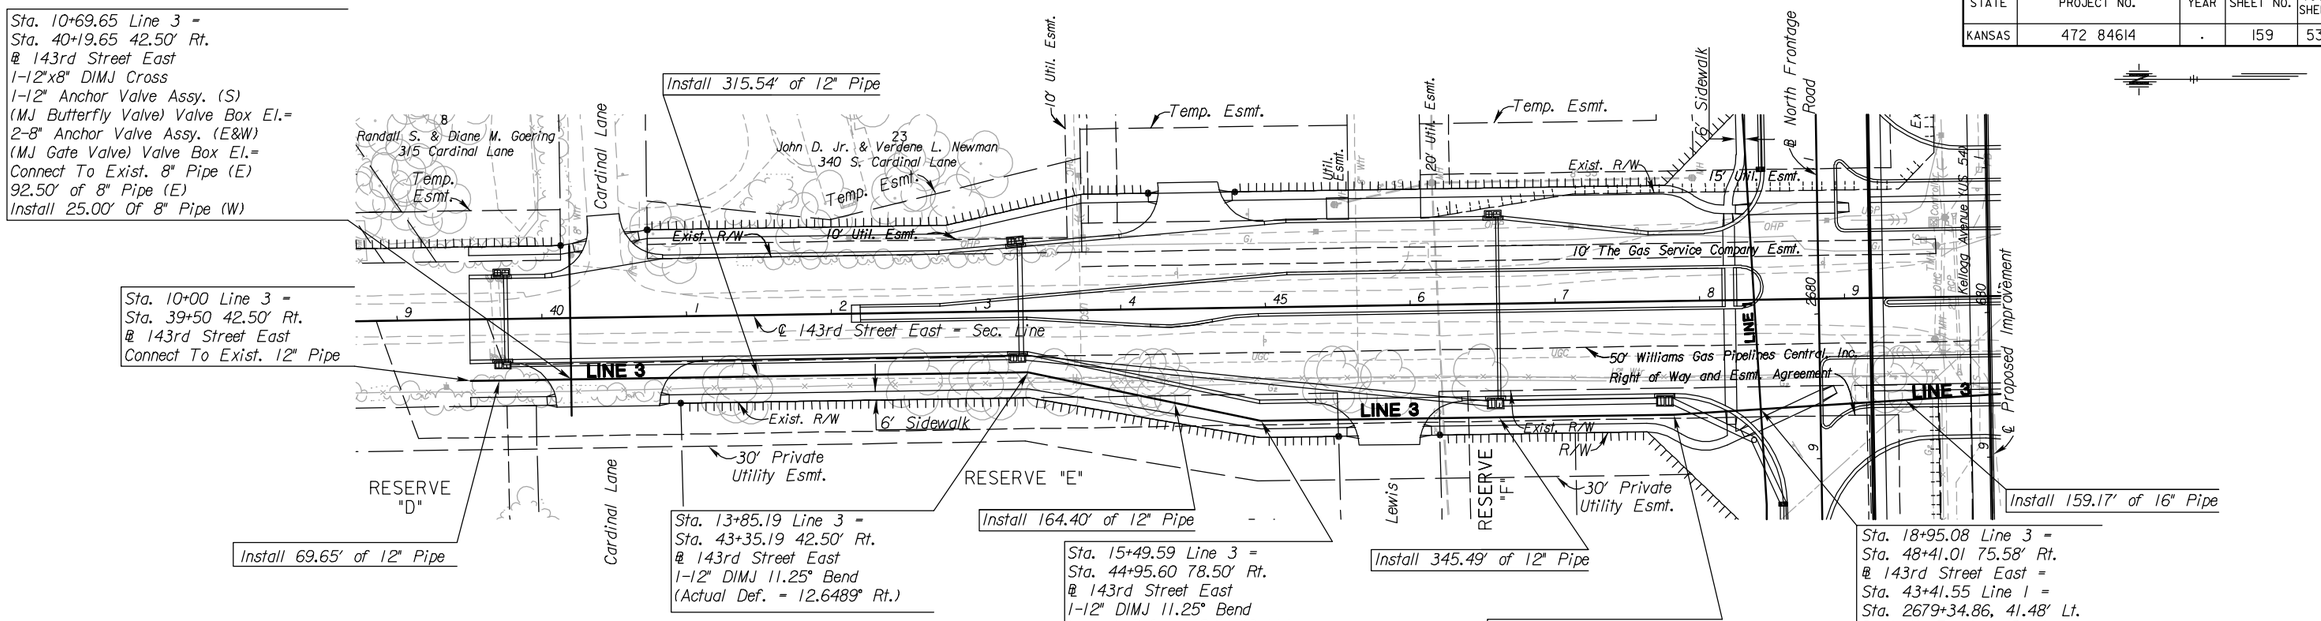


PLAN - LINE 3
SCALE: 1" = 50'

PROFILE - LINE 3
HORIZ: 1" = 50'
VERTICAL: 1" = 5'

See Sh. No's. 102-130 for SWS Plans.
See Sh. No's. 136-139 for San. Sewer Plans.

3:09 PM
2/18/2011
J:\CIVIL\07432\DWG\WTR\EK2WTR PLAN\EK243WLPOL.DWG

| SURV. | PLOT | CADD | DES. | DR. | TR. | CKD. | APP. |
|---|---|---|---|---|---|---|---|
| | | | | | | | |

CITY OF WICHITA

143RD STREET EAST

WATER LINE 3 PLAN AND PROFILE

STA. 39+50 TO STA. 50+00