STATE	PROJECT NO.	YEAR	SHEET NO.	TOTAL SHEETS
KANSAS	472 84614	.	206	534

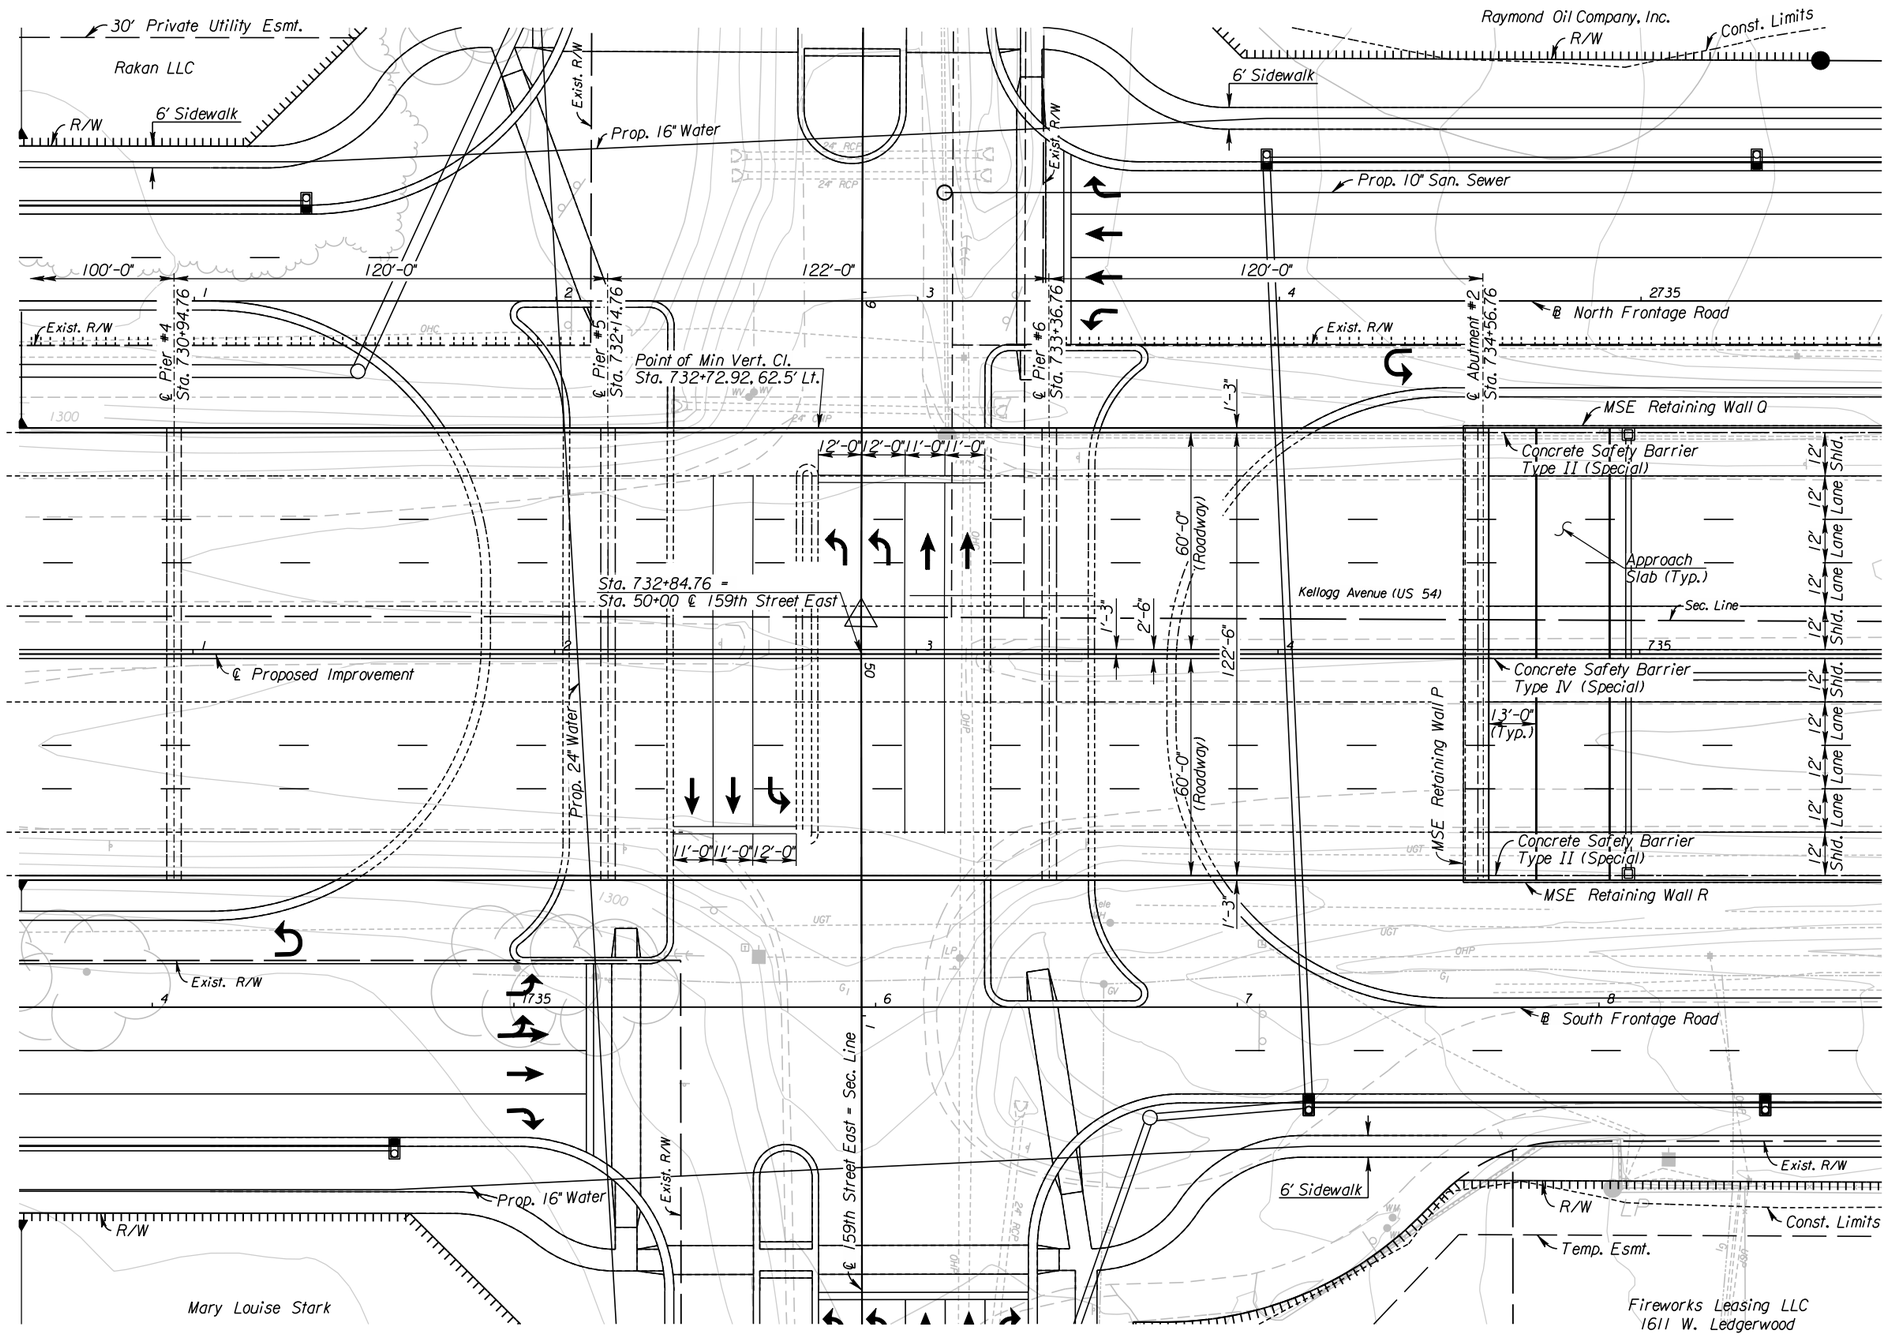

PLAN

SCALE
20' 0 20' 40'

CITY OF WICHITA
EAST KELLOGG OVER BROOKHAVEN CREEK
& 159TH STREET EAST
CONSTRUCTION LAYOUT II

BR. NO. STA. 730+88.26

SURV. | PLOT | CADD | DES. | DR. | TR. | CKD. | APP.

10:52:55 AM
2/9/2011
T:\35766A\Cadd\Sheets\Structures\Bridge\159\EK259CLY02.dgn