STATE	PROJECT NO.	YEAR	SHEET NO.	TOTAL SHEETS
KANSAS	472 84614	.	208	534

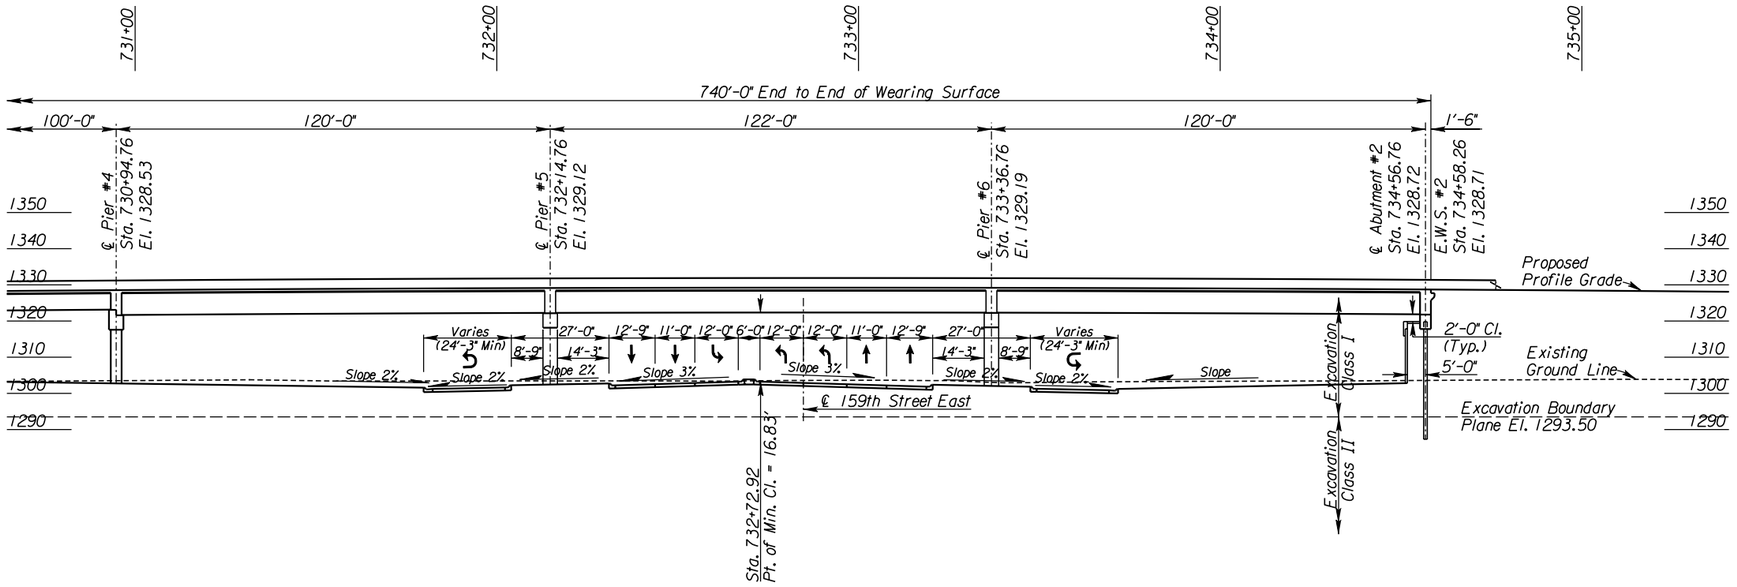

ELEVATION

85'-90'-100'-100'-120'-122'-120'
Continuous Prestressed Concrete Beam Spans;
Pile Bent Abutments & Column Bent Piers.
2-60' Roadways, 0° Skew

SCALE
20' 0 20' 40'

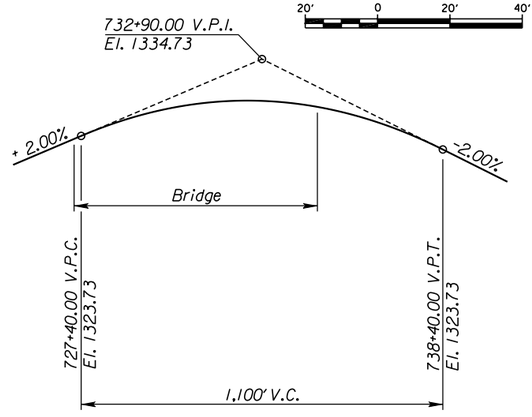

EAST KELLOGG VERTICAL PROFILE

159TH STREET EAST VERTICAL PROFILE

See Intersection Details for
Vertical Profile under bridge.

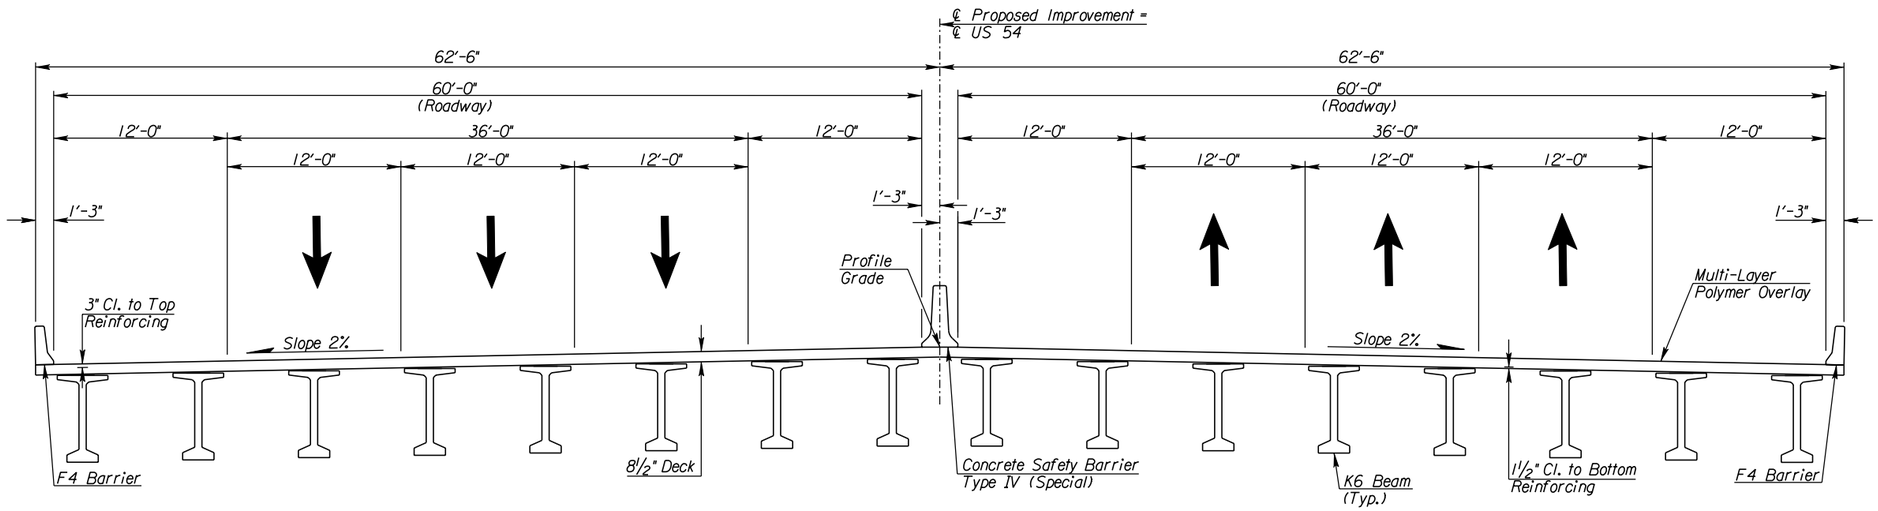

EAST KELLOGG OVER BROOKHAVEN CREEK & 159TH ST.

Proposed Section for Unit II

CITY OF WICHITA

EAST KELLOGG OVER BROOKHAVEN CREEK
& 159TH STREET EAST

CONSTRUCTION LAYOUT IV

BR. NO. STA. 730+88.26

10:53:03 AM
2/9/2011
T:\35766A\Cadd\Sheets\Structures\Bridge\159\EK259CLY04.dgn

SURV. | PLOT | CADD | DES. | DR. | TR. | CKD. | APP.