STATE	PROJECT NO.	YEAR	SHEET NO.	TOTAL SHEETS
KANSAS	472 84614	.	37	534

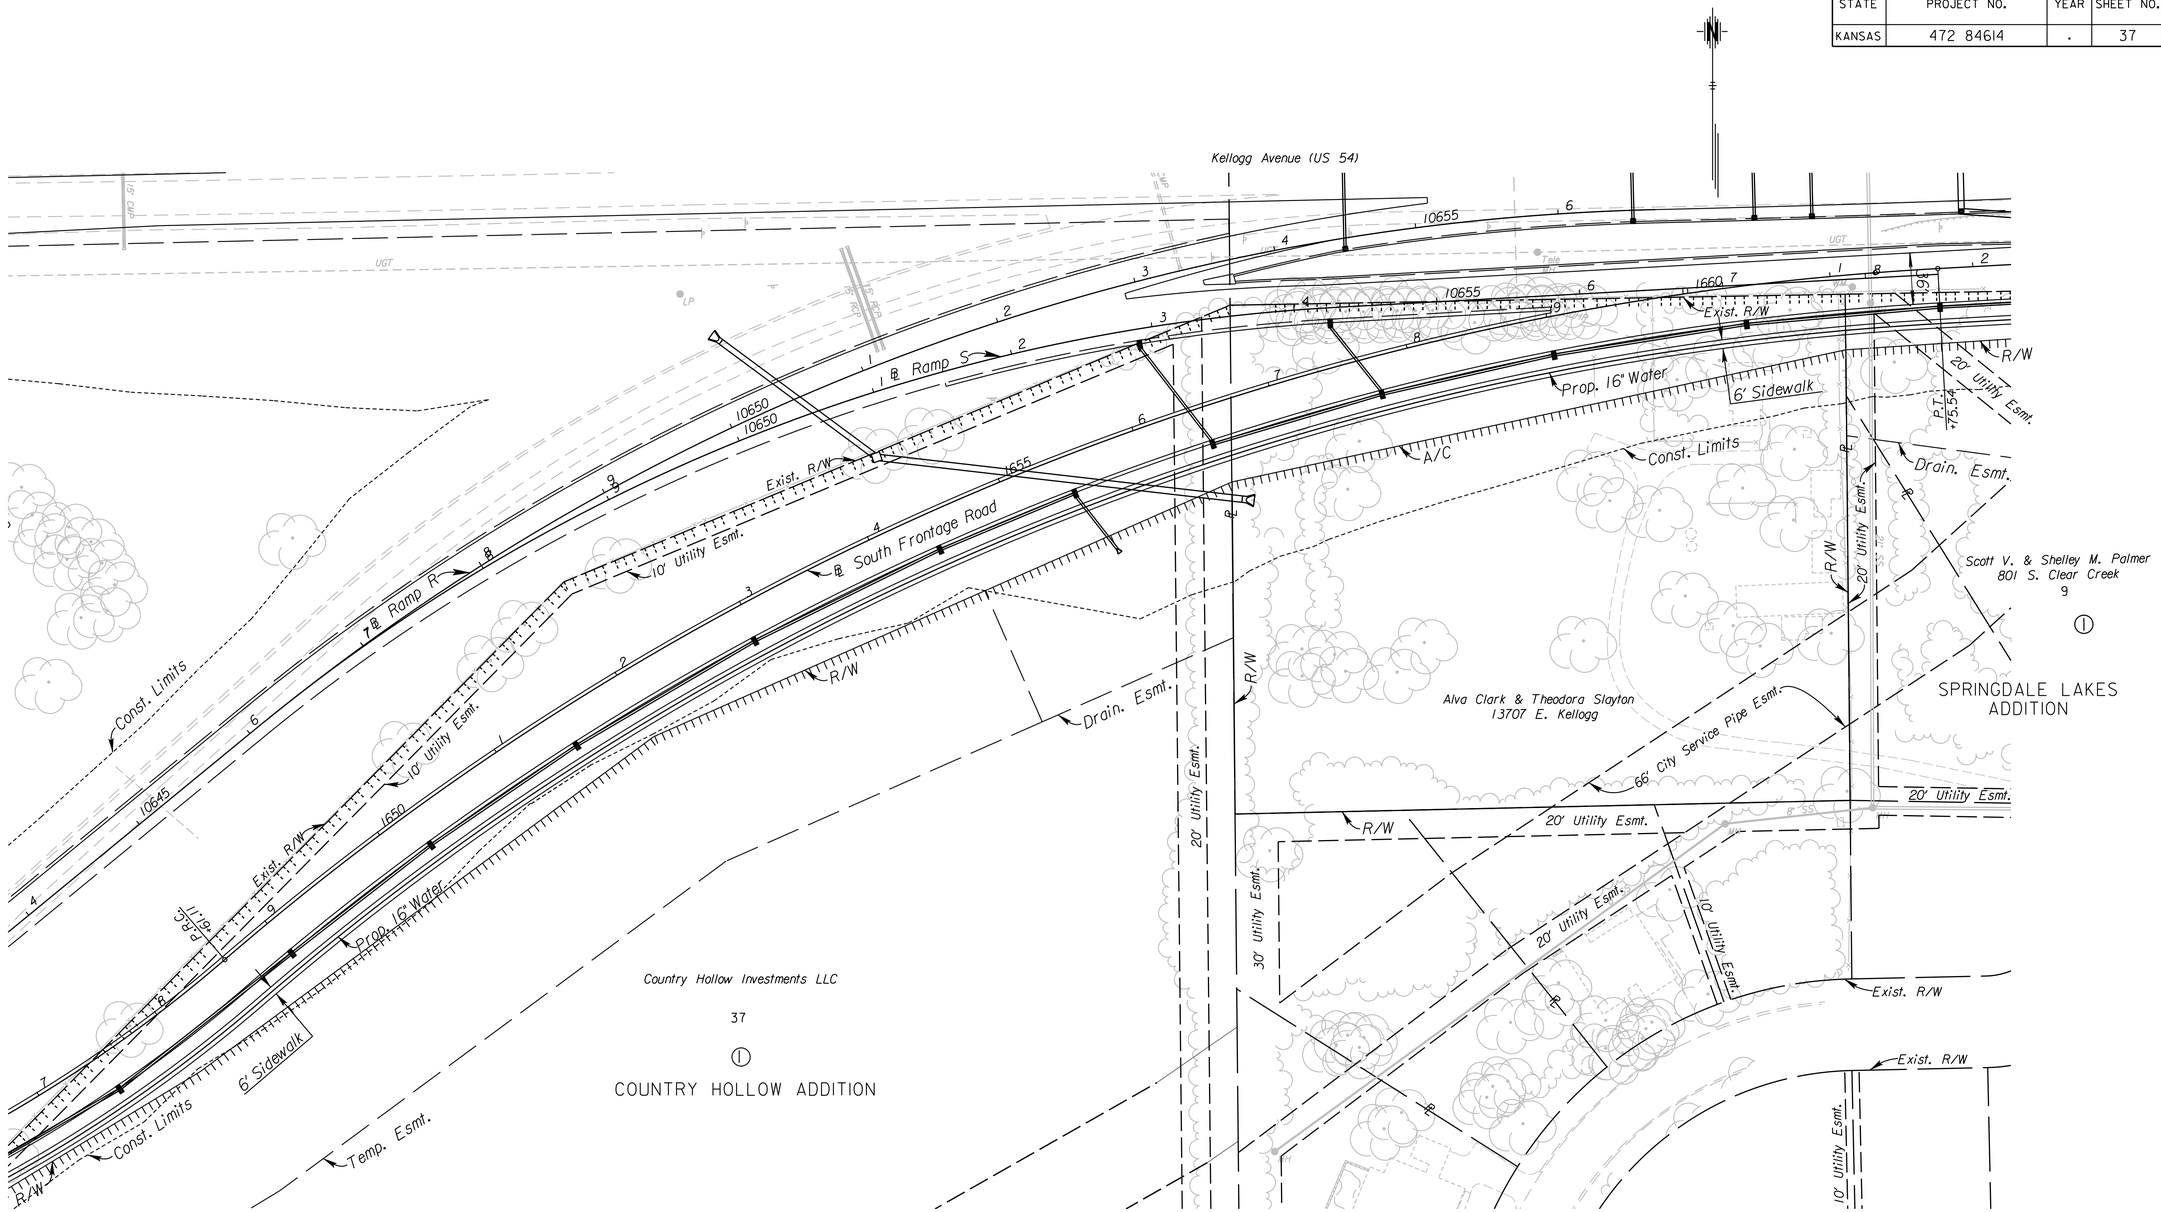

UTILITIES

Gas_2	Southern Star Pipeline
Power	Westar
Storm Water Sewer	Wichita Water & Sewer
Telephone	AT&T
Water	Wichita Water & Sewer

See Sh. No's. 102-130 for SWS Plans.
See Sh. No's. 140-162 for Water Plans.

CITY OF WICHITA

SOUTH FRONTAGE ROAD

PLAN

STA. 1647+00 TO STA. 1662+00

SURV.	-	PLOT	CADD	DES.	-	DR.	-	TR.	-	CKD.	-	APP.	-

3:53:11 PM
2/23/2011
G:\W106\0035\Road\35766A-Project 11\Design Management\CADD\Base\Borders\EK2FSPLN05.dgn