STATE	PROJECT NO.	YEAR	SHEET NO.	TOTAL SHEETS
KANSAS	472 84614	.	57	534

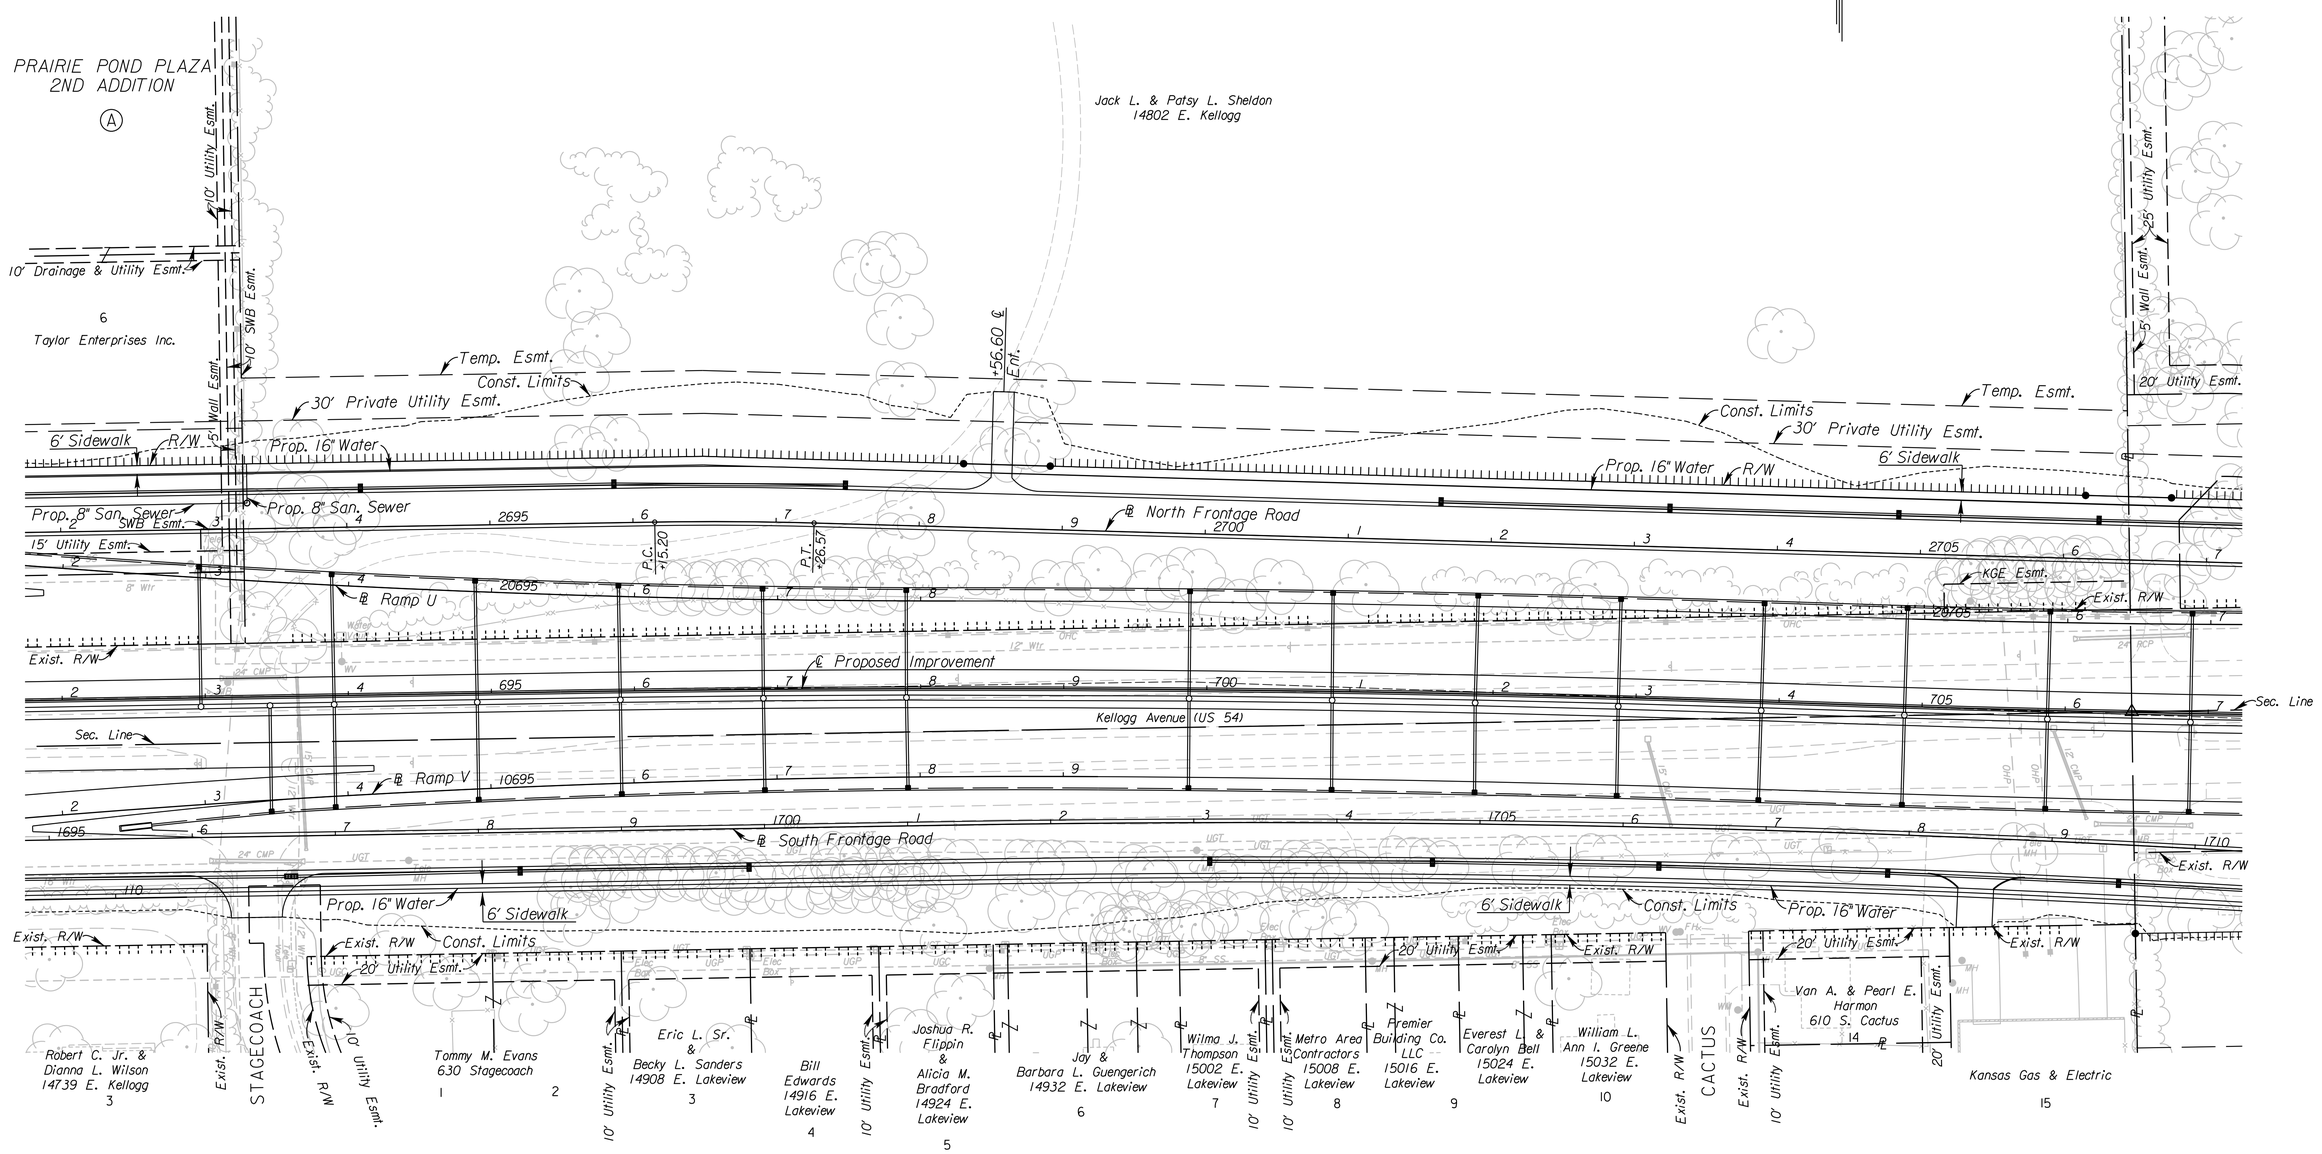

UTILITIES

Cable	Cox Communications
Gas	Kansas Gas Service
Power	Westar
Sanitary Sewer	Wichita Water & Sewer
Storm Water Sewer	Wichita Water & Sewer
Telephone	AT&T
Water	Wichita Water & Sewer

See Sh. No's. 102-130 for SWS Plans.
See Sh. No's. 136-139 for San. Sewer Plans.
See Sh. No's. 140-162 for Water Plans.

CITY OF WICHITA

NORTH FRONTAGE ROAD

PLAN

STA. 2692+00 TO STA. 2707+00

SURV.	PLOT	CADD	DES.	DR.	TR.	CKD.	APP.

3:54:25 PM
2/23/2011
G:\WI06\0035\Road\35766A-Project II\Design Management\CADD\Base\Borders\EK2FNPLN04.dgn