STATE	PROJECT NO.	YEAR	SHEET NO.	TOTAL SHEETS
KANSAS	472 84614	.	147	534

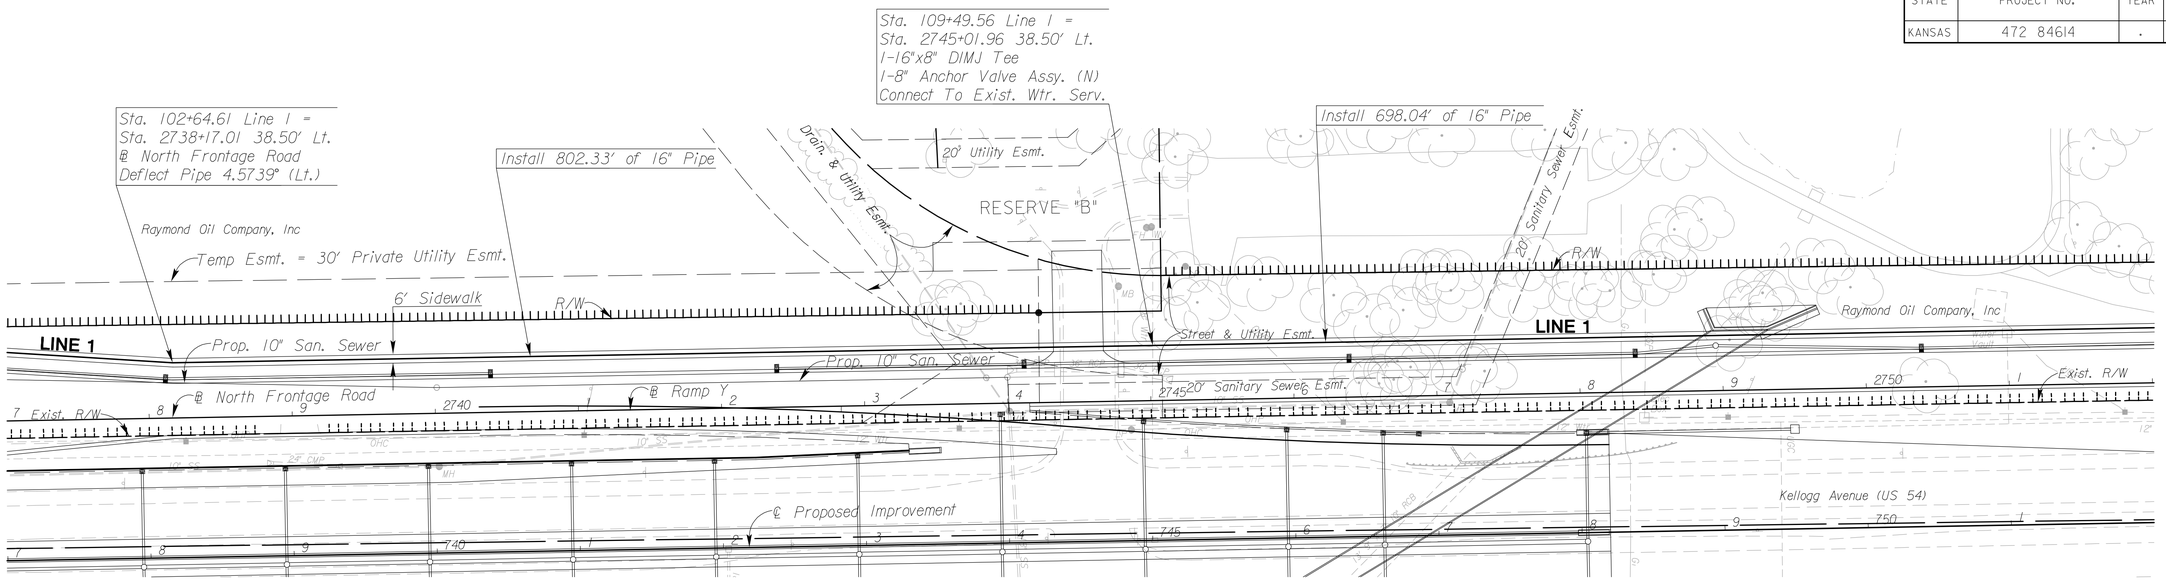

PLAN - LINE 1
SCALE: 1" = 50'

See Sh. No's. 102-130 for SWS Plans.
See Sh. No's. 136-139 for San. Sewer Plans.

PROFILE - LINE 1
HORIZ: 1" = 50'
VERTICAL: 1" = 5'

APP. | CKD. | TR. | DR. | DES. | CADD | PLOT | SURV.

2:47 PM
2/18/2011
J:\CIVIL\07432\DWG\WTR\EK2WTR PLAN\EK2ML WLP09.DWG

CITY OF WICHITA
EAST KELLOGG
WATER LINE 1 PLAN AND PROFILE
STA. 737+00 TO STA. 752+00 LT.