STATE	PROJECT NO.	YEAR	SHEET NO.	TOTAL SHEETS
KANSAS	472 84614	-	153	534

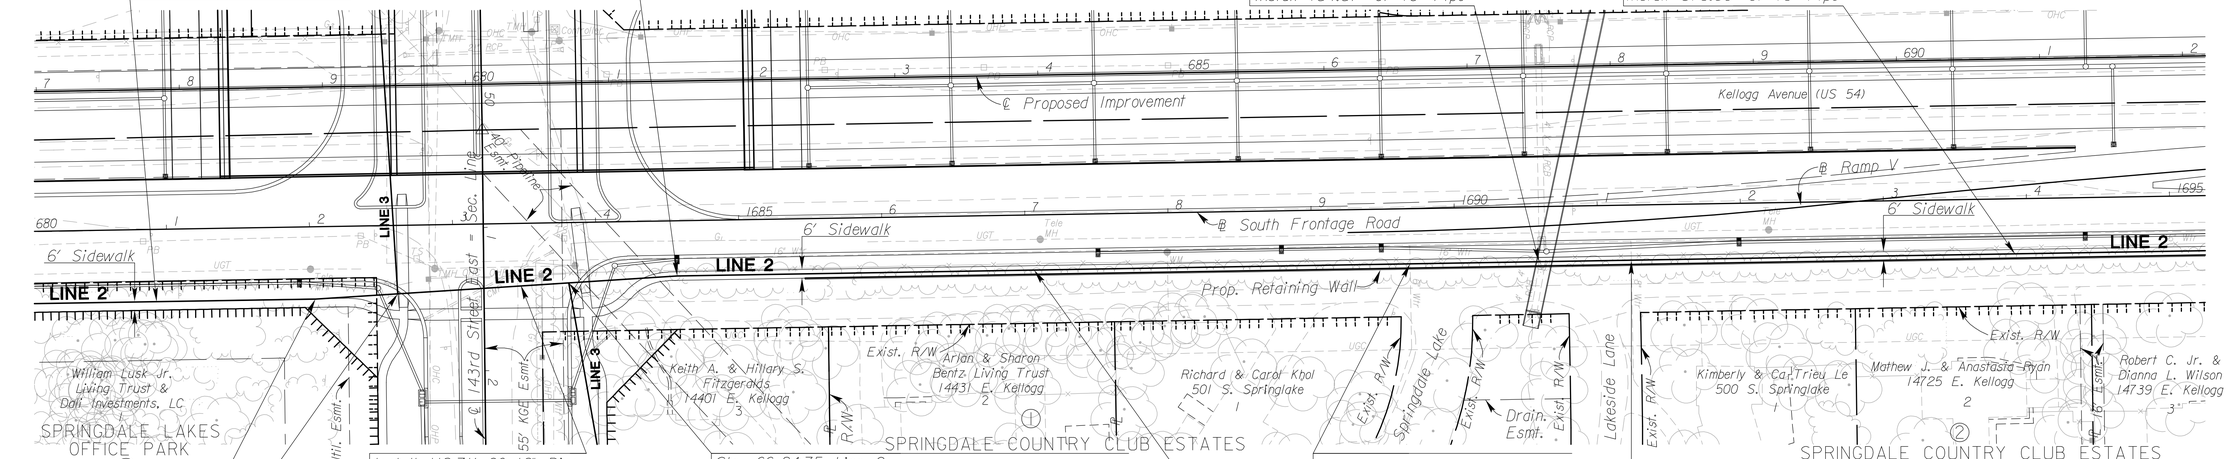

PLAN - LINE 2
SCALE: 1" = 50'

PROFILE - LINE 2
HORIZ: 1" = 50'
VERTICAL: 1" = 5'

See Sh. No's. 102-130 for SWS Plans.
See Sh. No's. 136-139 for San. Sewer Plans.

APP. | CKD. | TR. | DR. | DES. | CADD | PLOT | SURV.

10:02 AM
2/22/2011
J:\CIVIL\07432\DWG\WTR\EK2WTR PLAN\EK2ML WLP15.DWG

CITY OF WICHITA

SOUTH FRONTAGE ROAD

WATER LINE 2 PLAN AND PROFILE

STA. 1680+00 TO STA. 1695+00 RT.