STATE	PROJECT NO.	YEAR	SHEET NO.	TOTAL SHEETS
KANSAS	472 84614	.	157	534

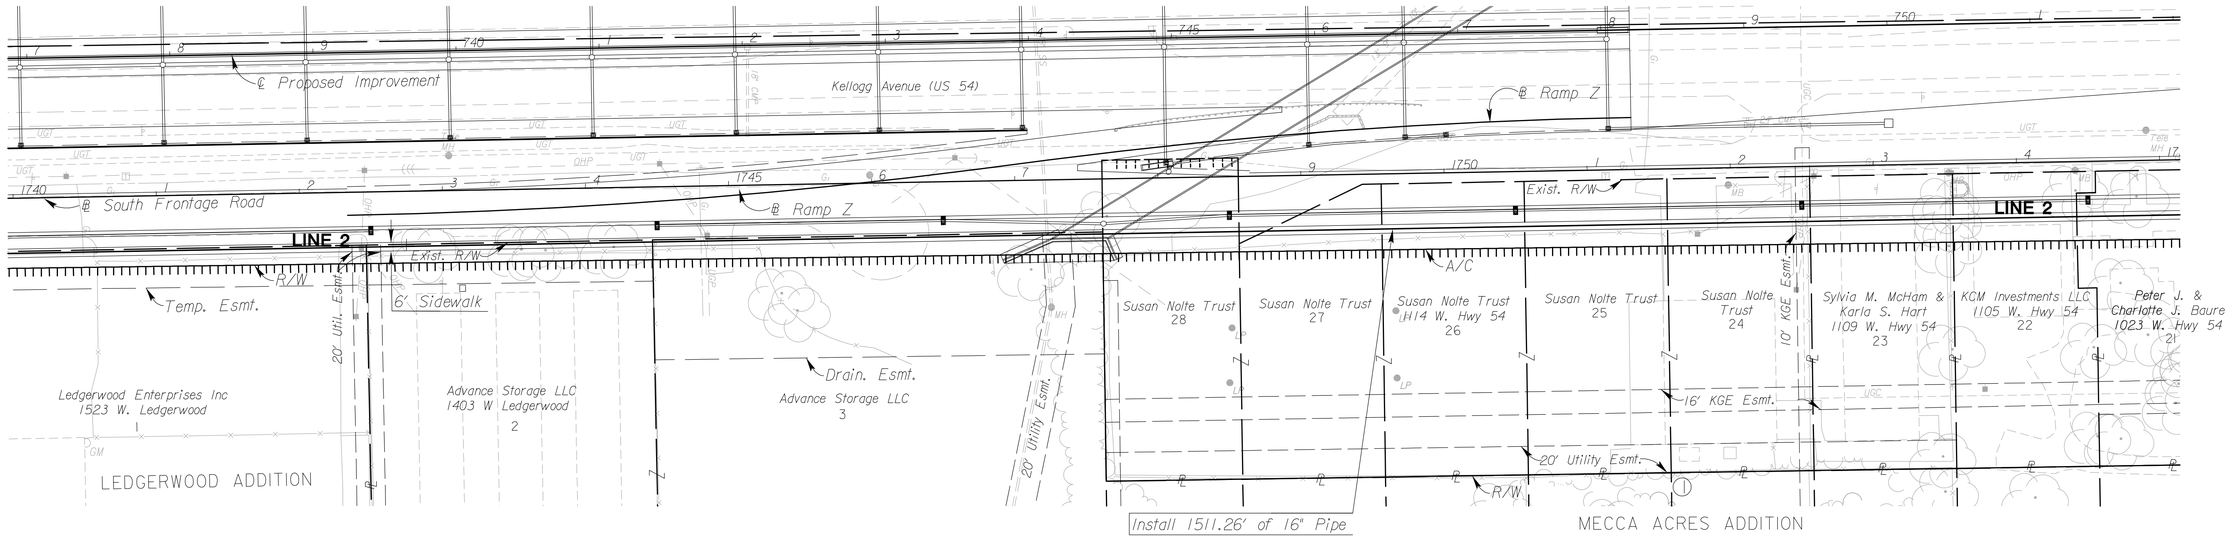

PLAN - LINE 2

SCALE: 1" = 50'

See Sh. No's. 102-130 for SWS Plans.
See Sh. No's. 136-139 for San. Sewer Plans.

PROFILE - LINE 2

HORIZ: 1" = 50'
VERTICAL: 1" = 5'

SURV.	PLOT	CADD	DES.	DR.	TR.	CKD.	APP.

J:\CIVIL\07432\DWG\WTR\EK2WTR PLAN\EK2ML WLP19.DWG
2:49 PM
2/18/2011

CITY OF WICHITA

EAST KELLOGG

WATER LINE 2 PLAN AND PROFILE

STA. 1740+00 TO STA. 1755+00 RT.