STATE	PROJECT NO.	YEAR	SHEET NO.	TOTAL SHEETS
KANSAS	472 84614	.	426	534

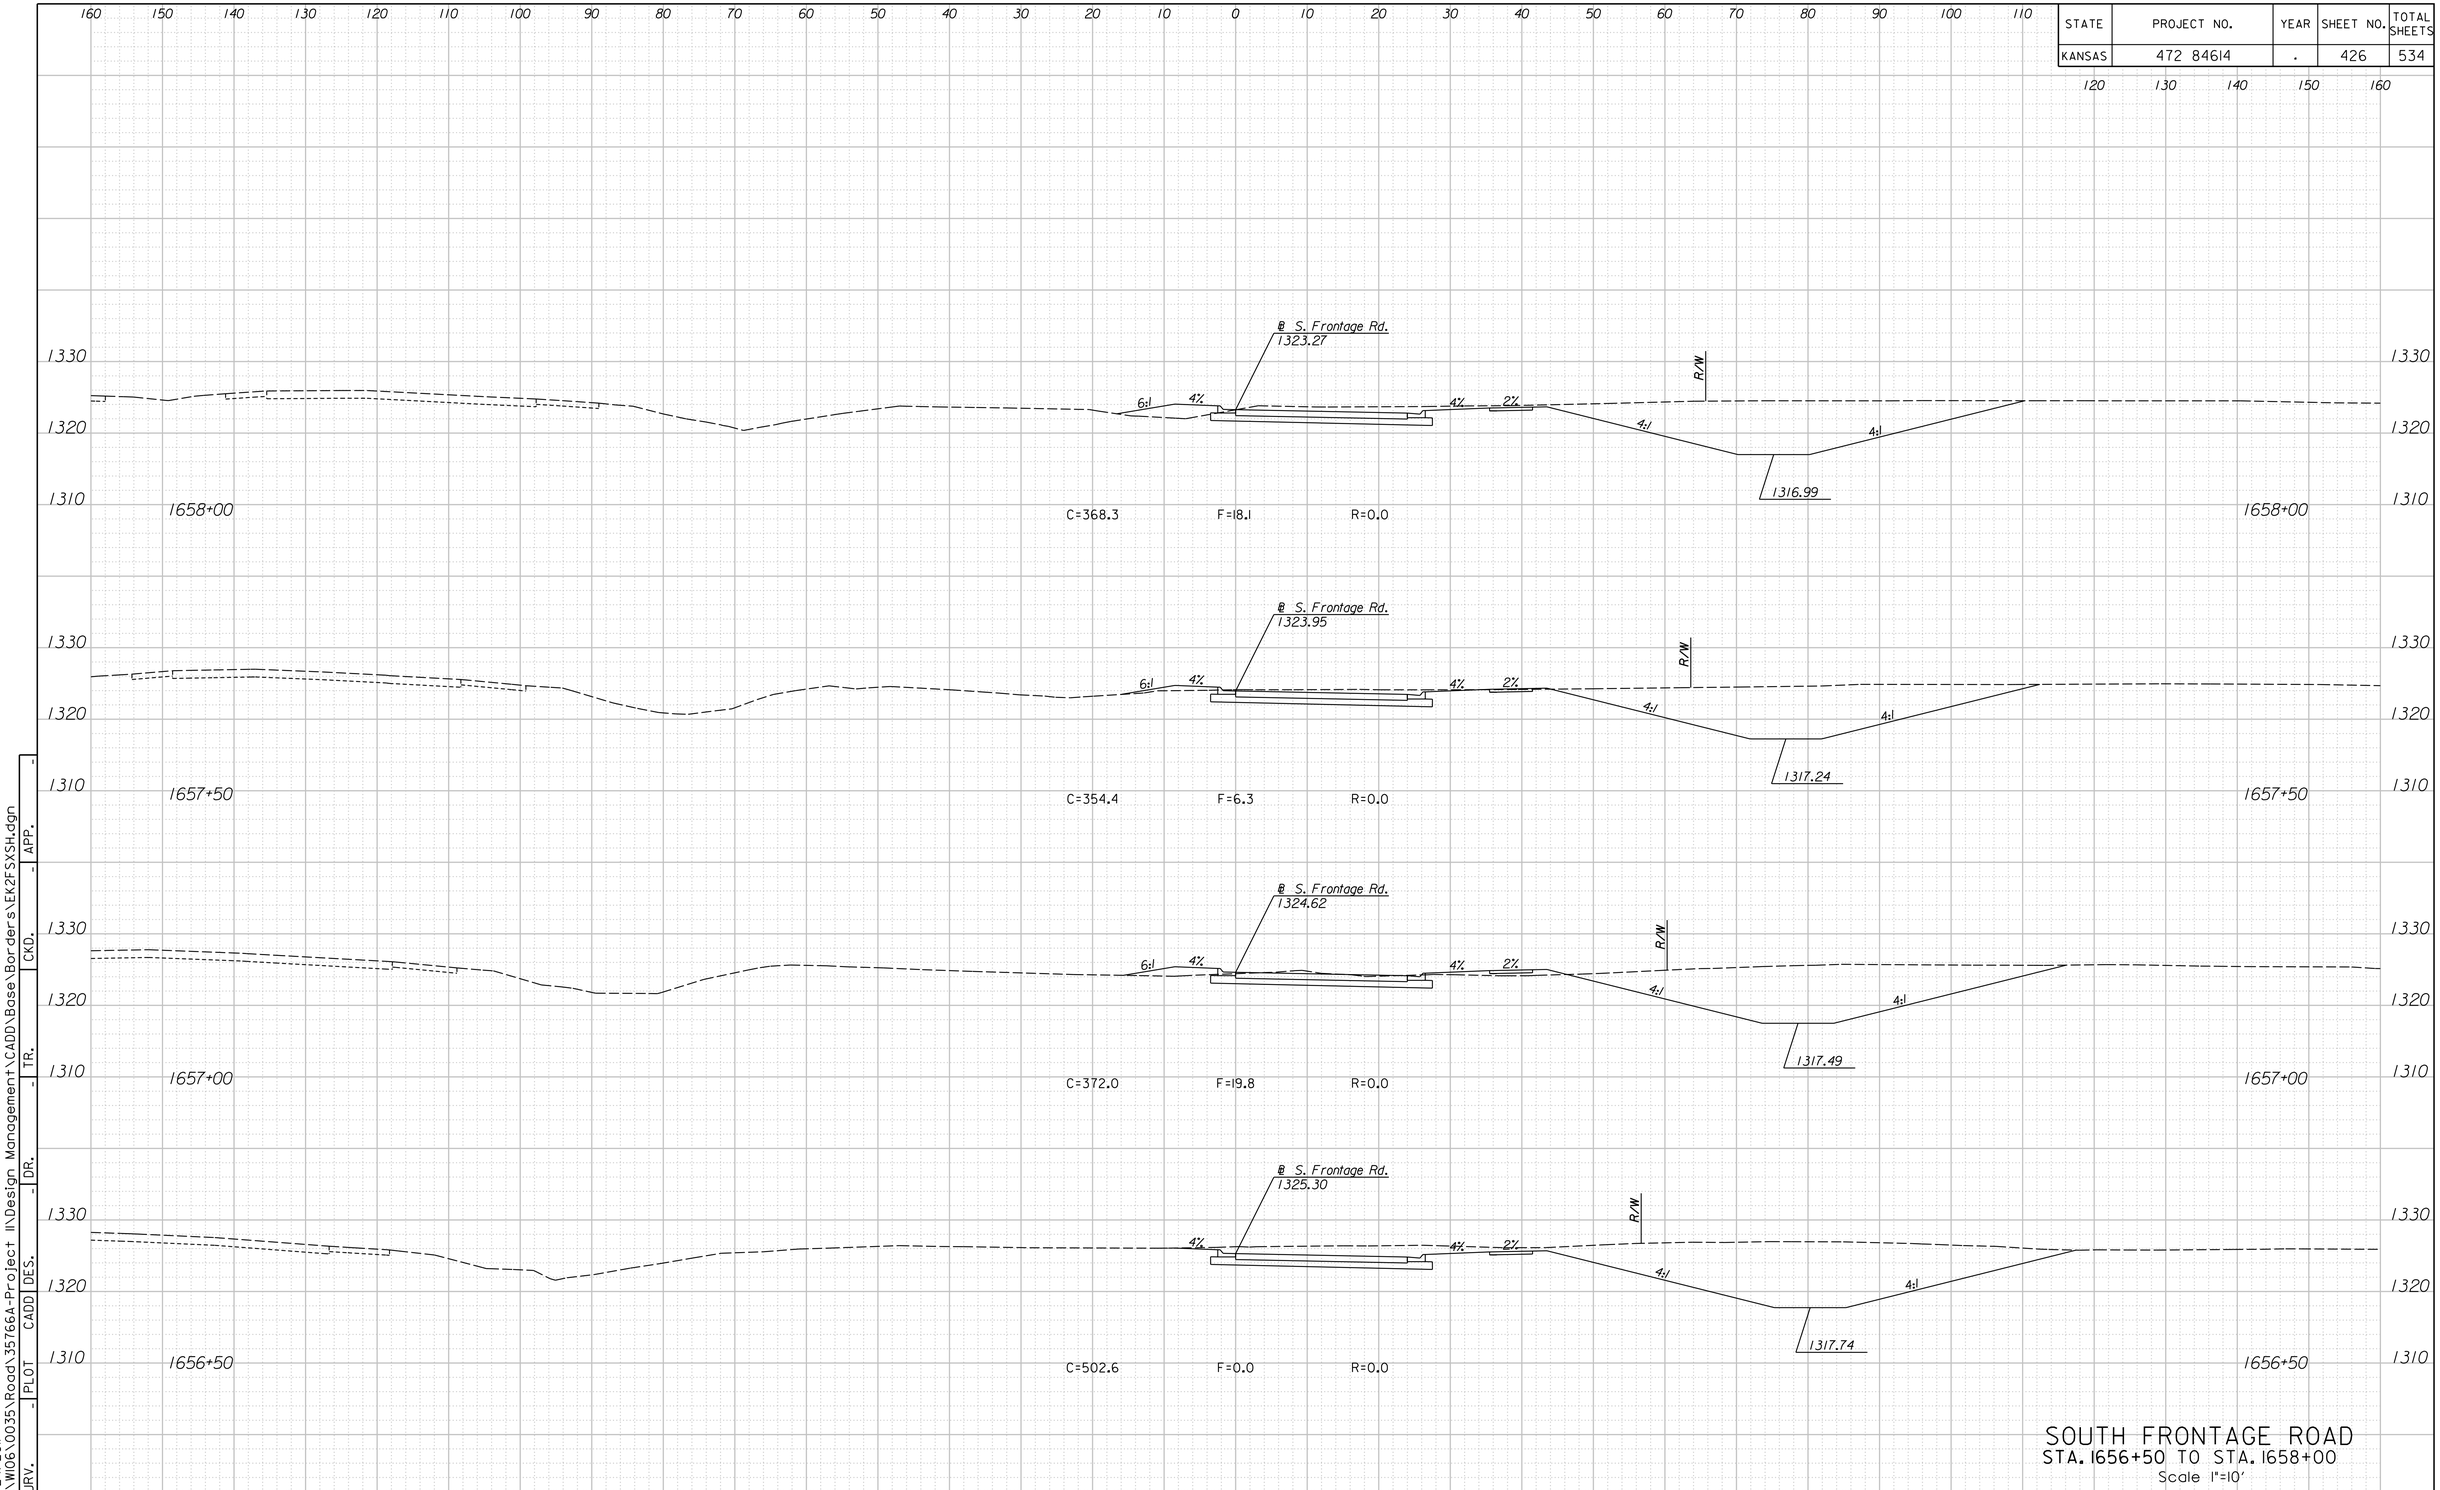

SOUTH FRONTAGE ROAD
STA. 1656+50 TO STA. 1658+00
Scale 1"=10'

12:47:01 PM
2/24/2011
G:\W106\0035\Road\35766A-Project II\Design Management\CADD\Base\Borders\EK2FSXSH.dgn

SURV.	PLOT	CADD	DES.	DR.	TR.	CKD.	APP.
-	-		-	-	-	-	-