STATE	PROJECT NO.	YEAR	SHEET NO.	TOTAL SHEETS
KANSAS	472 84614	.	450	534

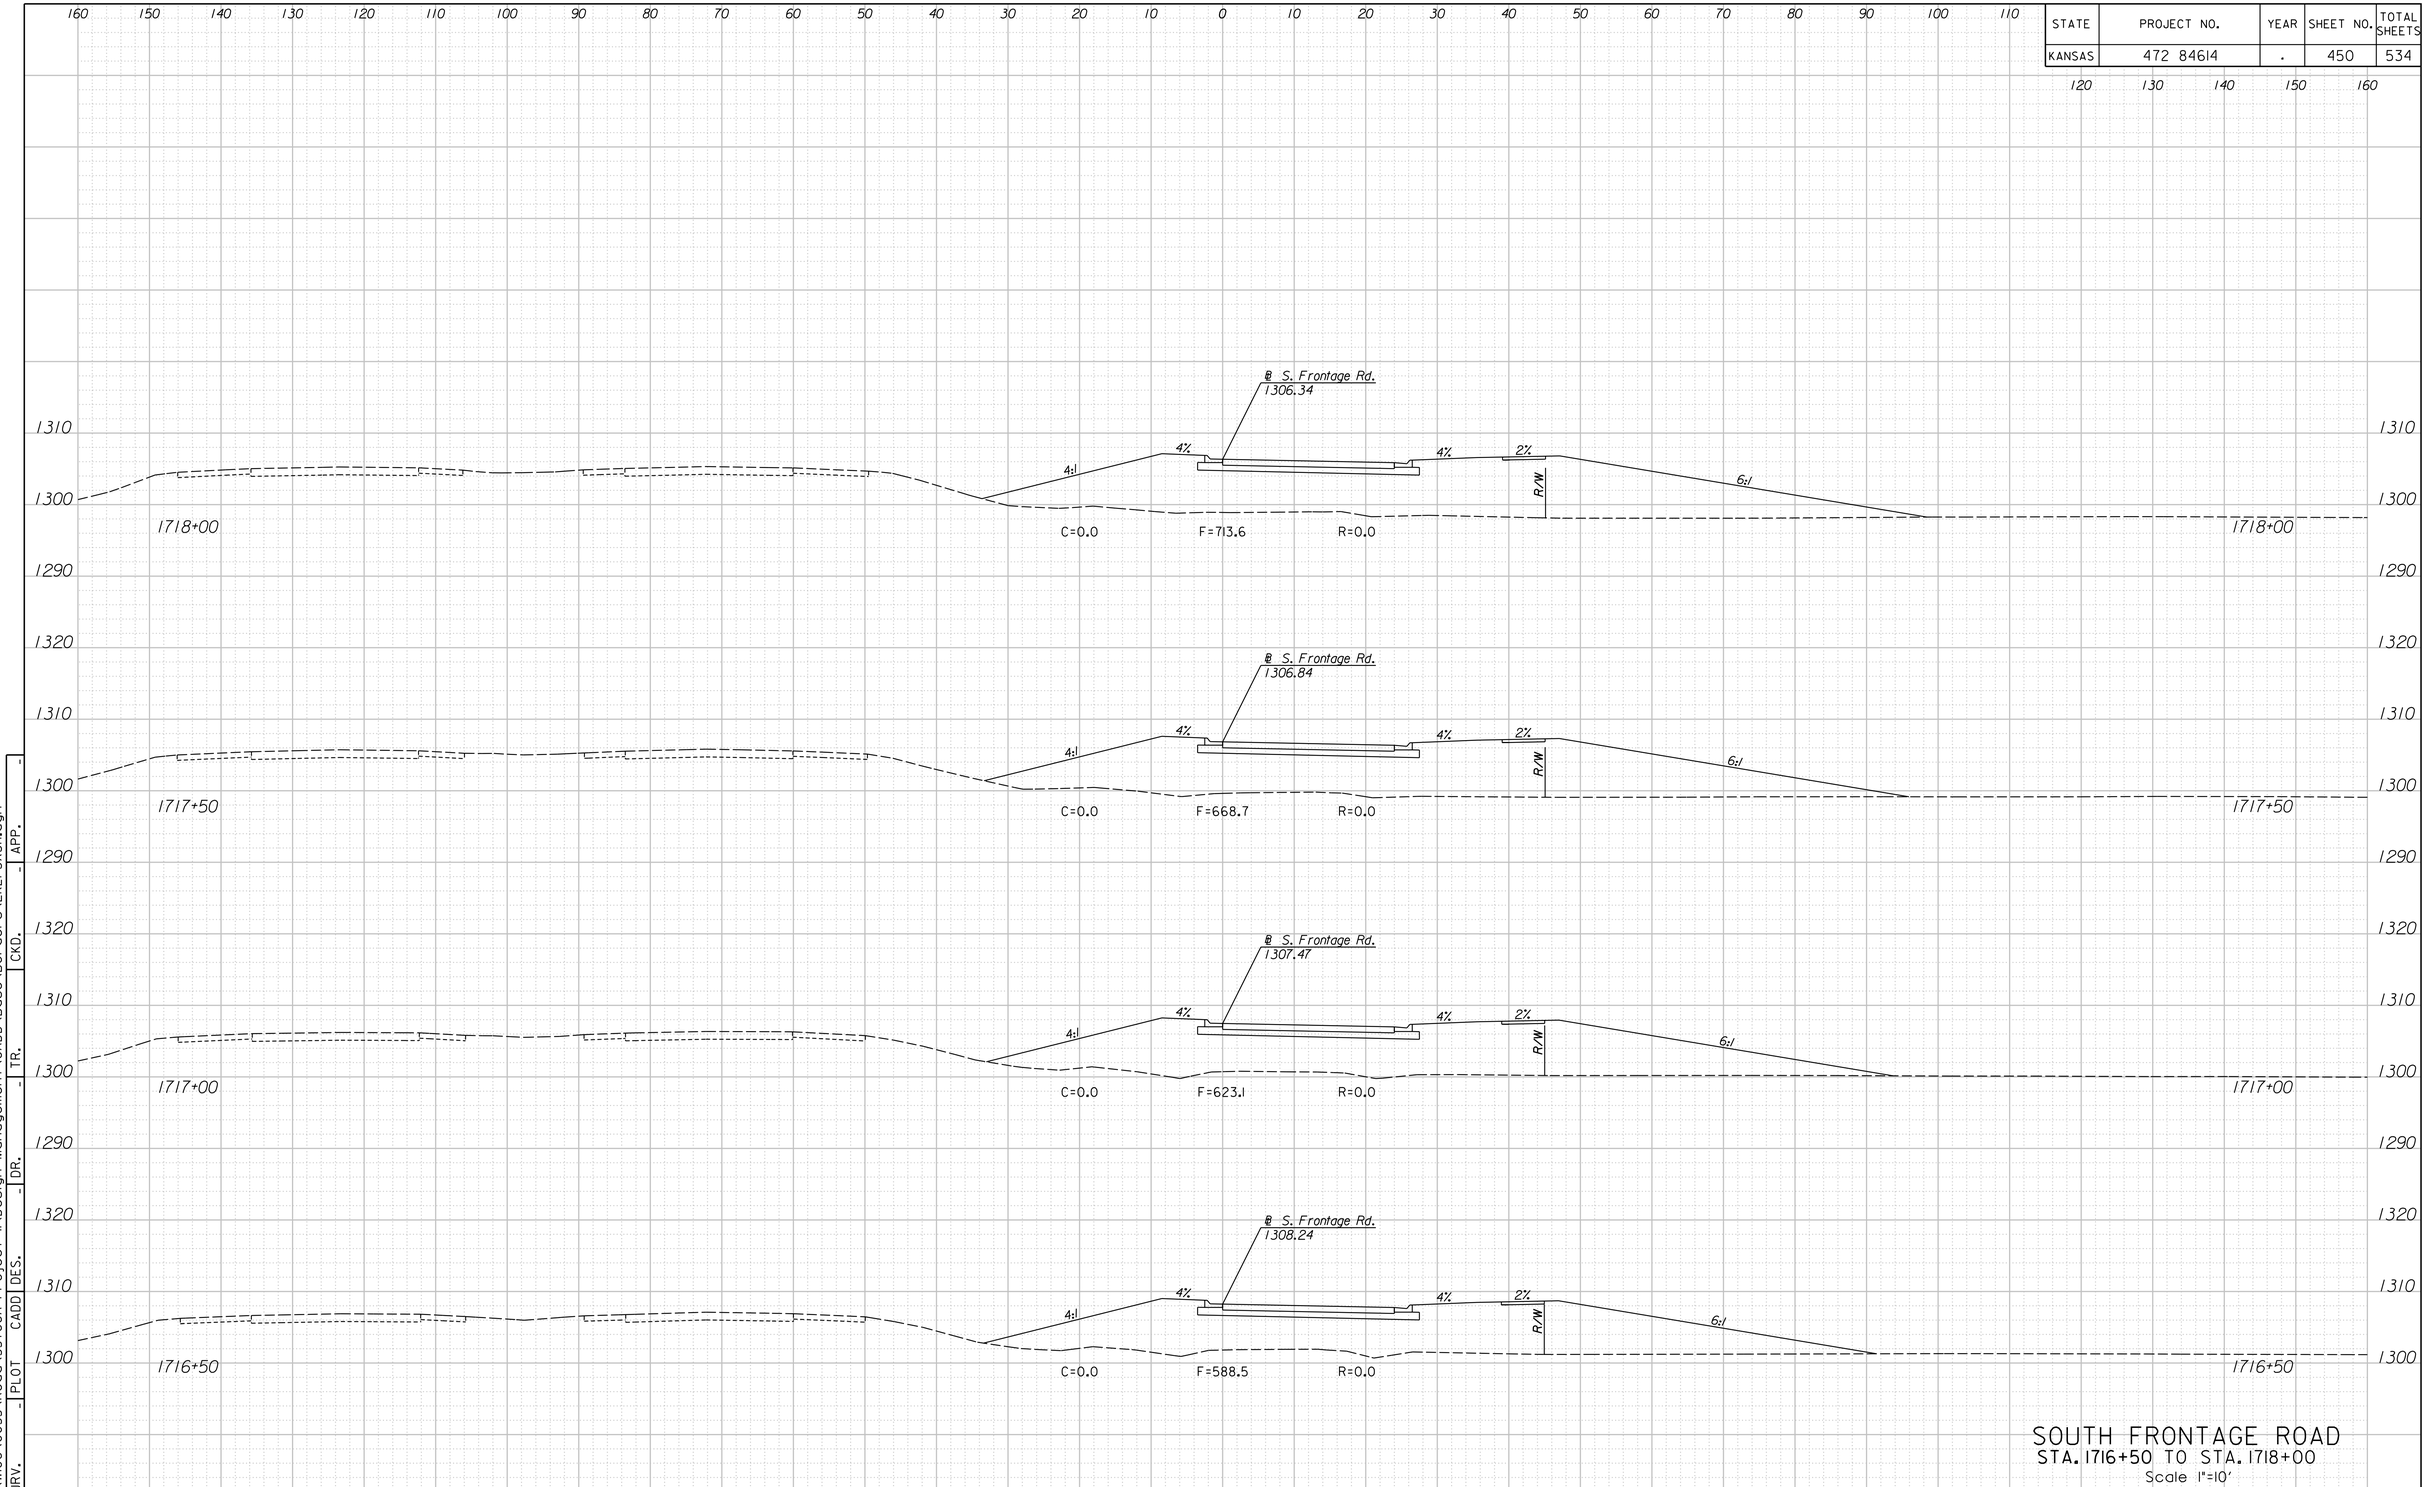

SOUTH FRONTAGE ROAD
STA. 1716+50 TO STA. 1718+00
Scale 1"=10'

12:49:04 PM
2/24/2011
G:\W106\0035\Road\35766A-Project II\Design Management\CADD\Base\Borders\EK2FSXSH.dgn

SURV.	-	PLOT	CADD	DES.	-	DR.	-	TR.	-	CKD.	-	APP.	-