STATE	PROJECT NO.	YEAR	SHEET NO.	TOTAL SHEETS
KANSAS	472 84614	.	489	534

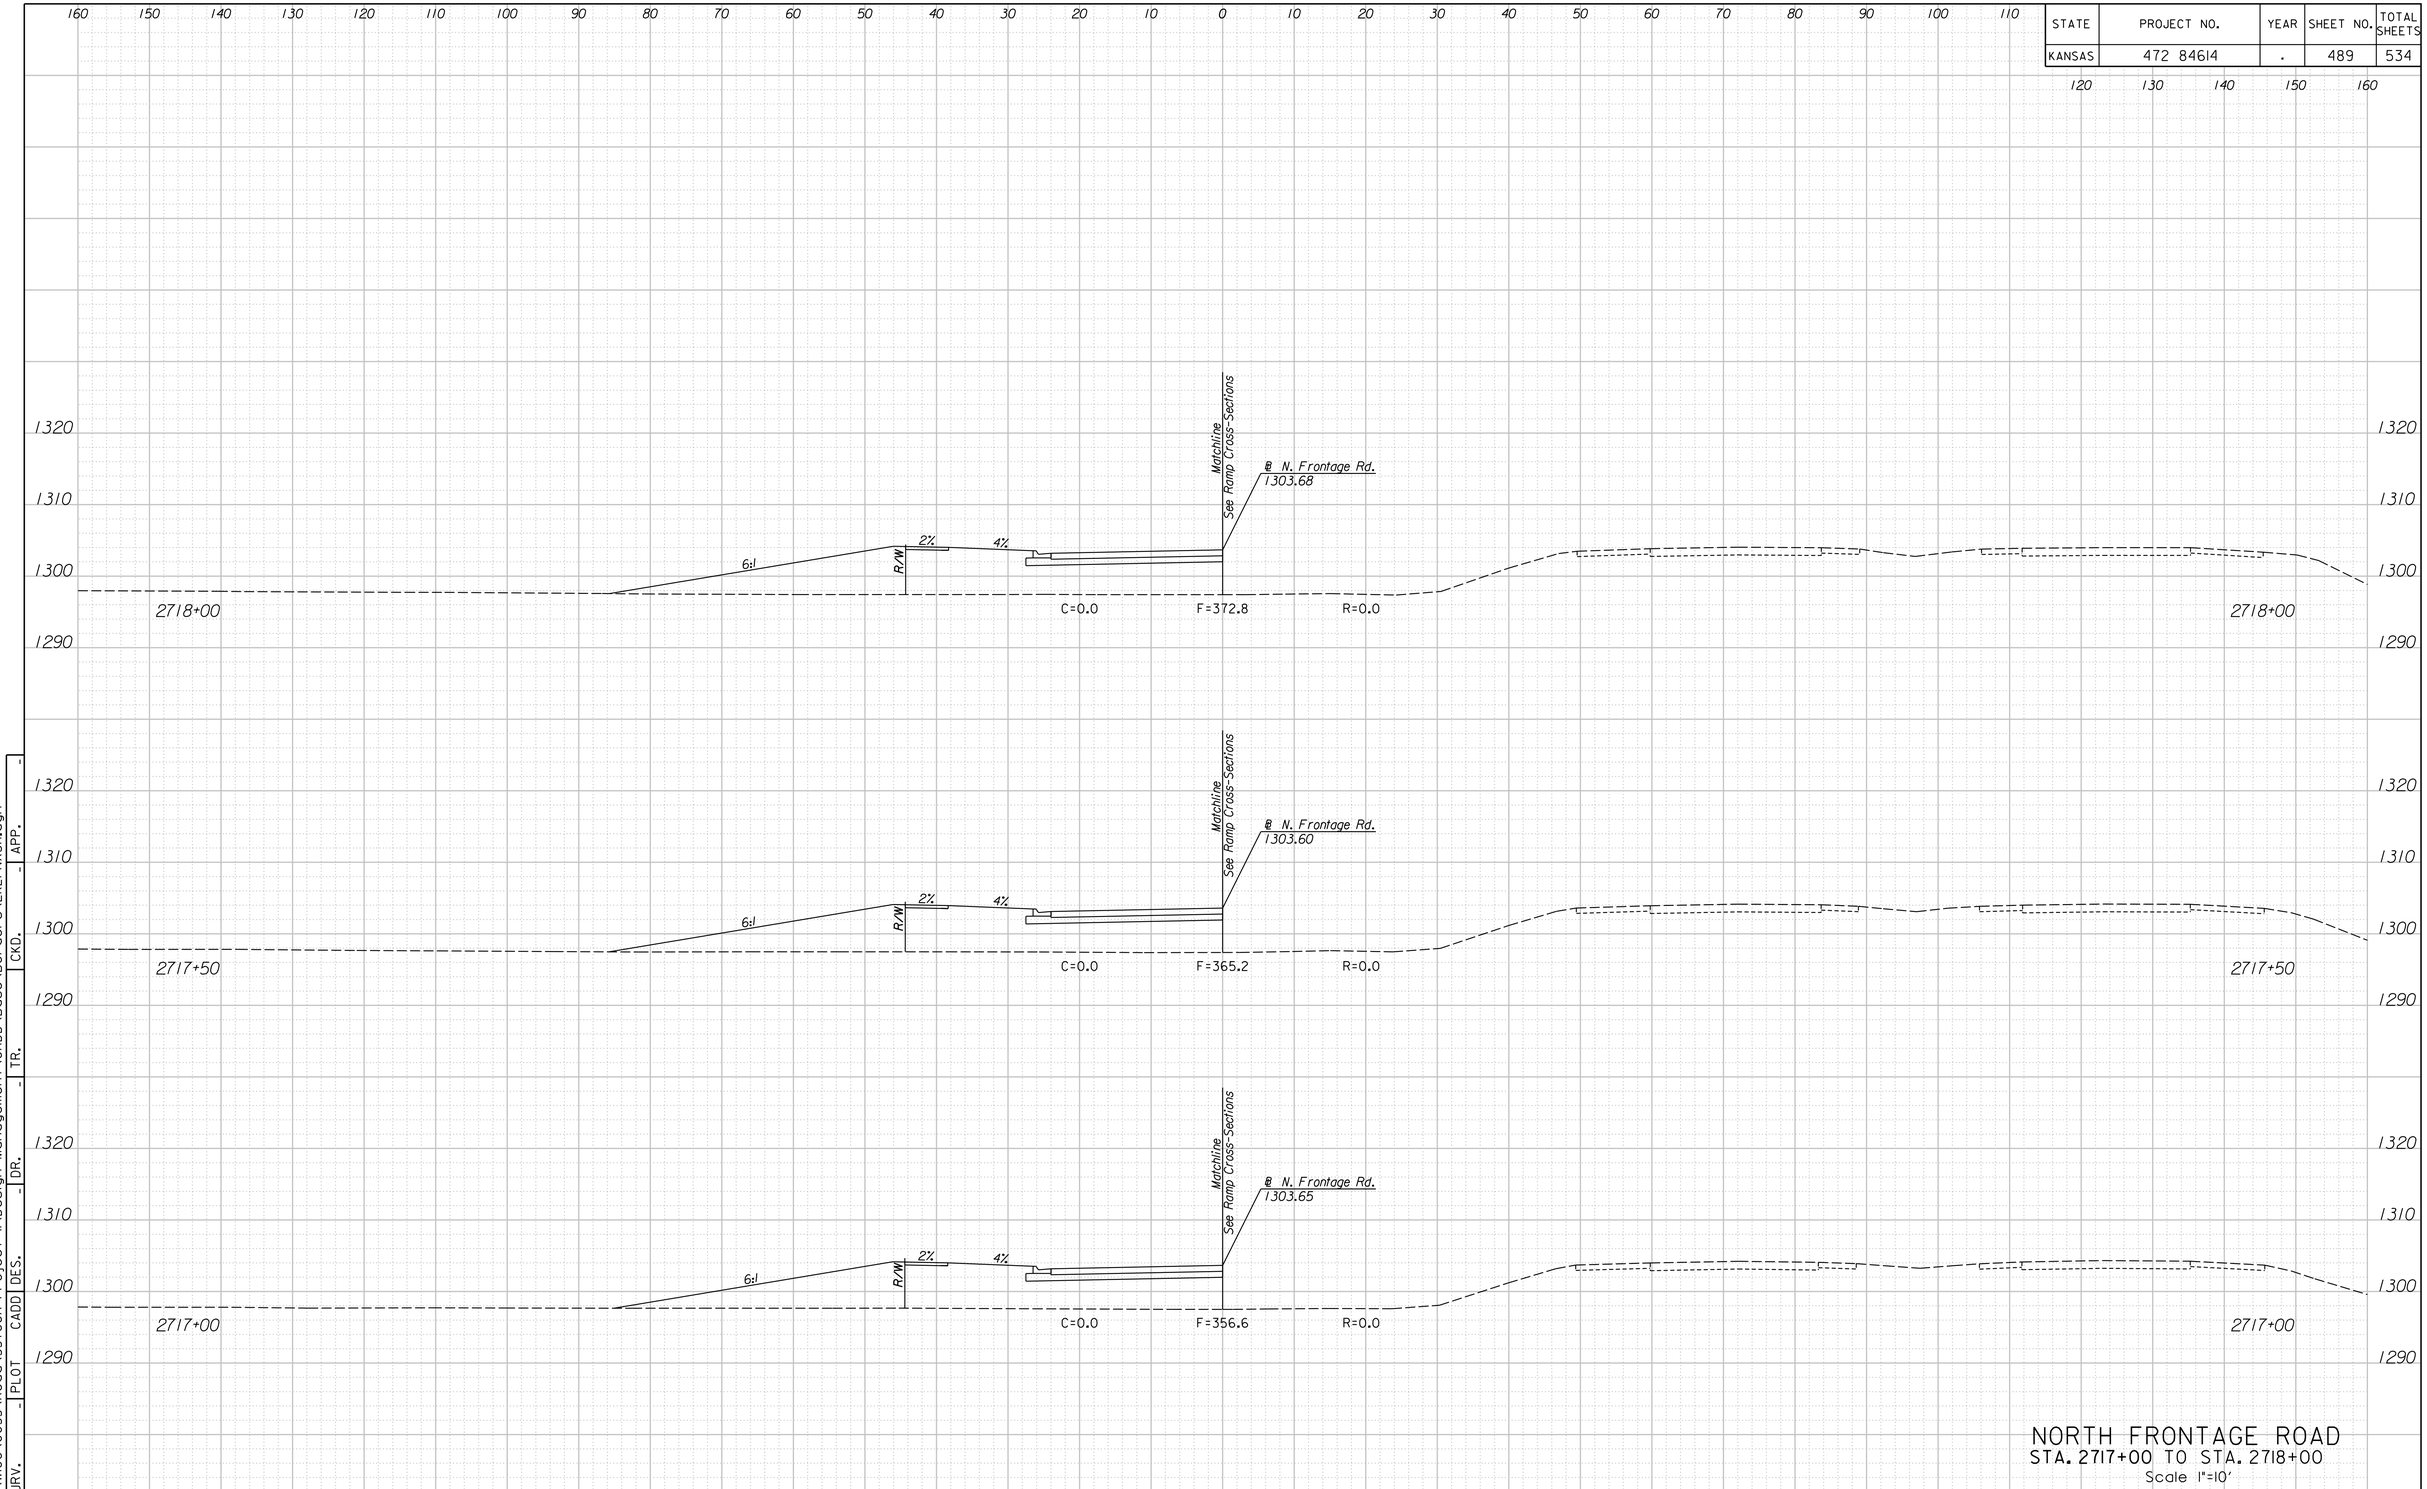

NORTH FRONTAGE ROAD
STA. 2717+00 TO STA. 2718+00
Scale 1"=10'

SURV.	PLOT	CADD	DES.	DR.	TR.	CKD.	APP.
-	-	-	-	-	-	-	-

12:52:46 PM
2/24/2011
G:\W106\0035\Road\35766A-Project 11\Design Management\CADD\Base\Borders\EK2FNXSH.dgn