


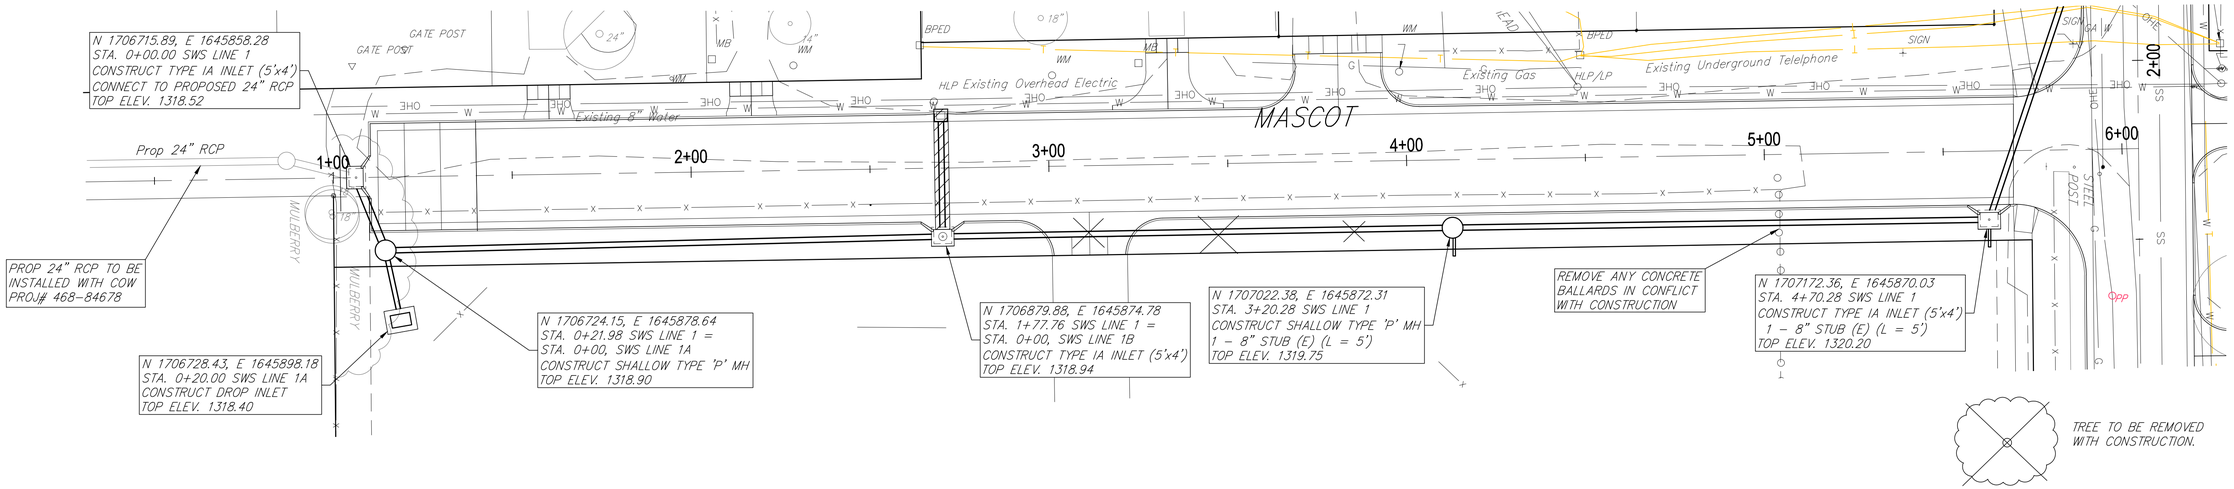


Ruggles & Bohm, P.A.
Engineering, Surveying, Land Planning
504 North Main
Wichita, Kansas 67203
(316) 264-6006
(316) 264-4623 fax
E-mail: info@r-b-inc.com
www.r-b-inc.com

| DESIGN | DRAWN | REVISED |
|---|---|---|
| EJG | EJG | |
| UTILITY | DATE | REVIEW |
| | | June 4, 2010 |

PROJECT NUMBER 472-84901
DRAWING FILE ENGINEERING BASE (SWS P&P-1)

# PAVING IMPROVEMENTS
# Storm Water Sewer
## WICHITA, KANSAS

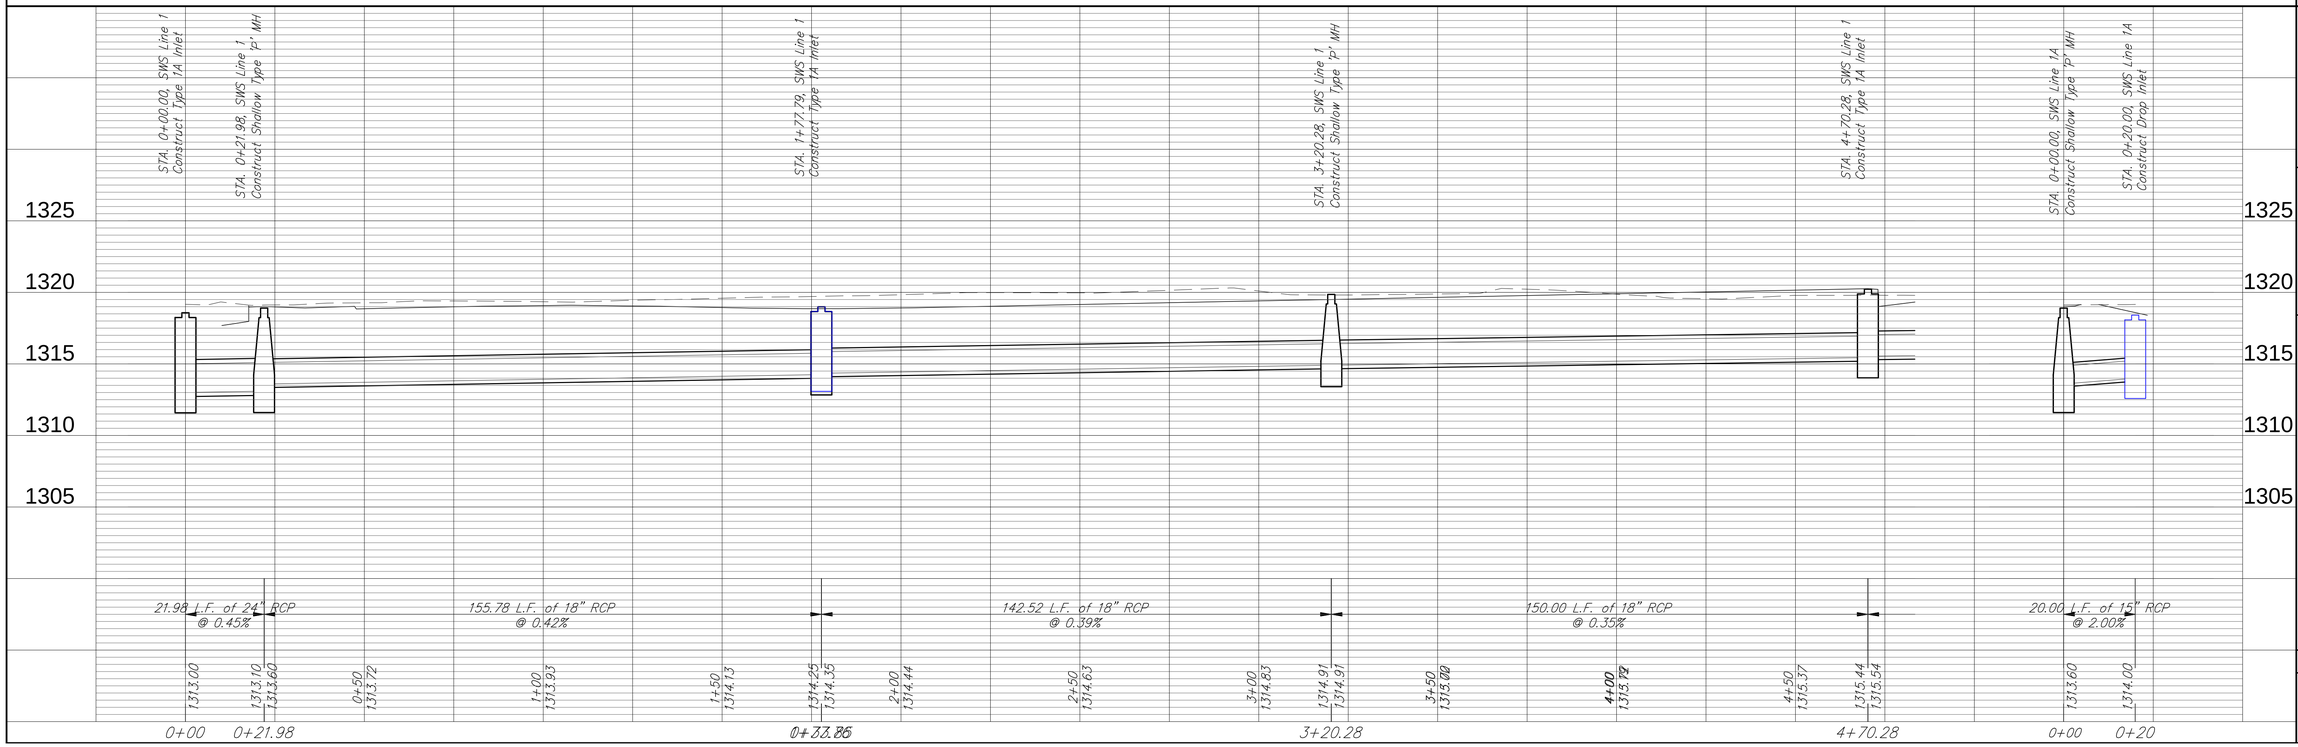RB JOB 3614T

SHEET 14 OF 30