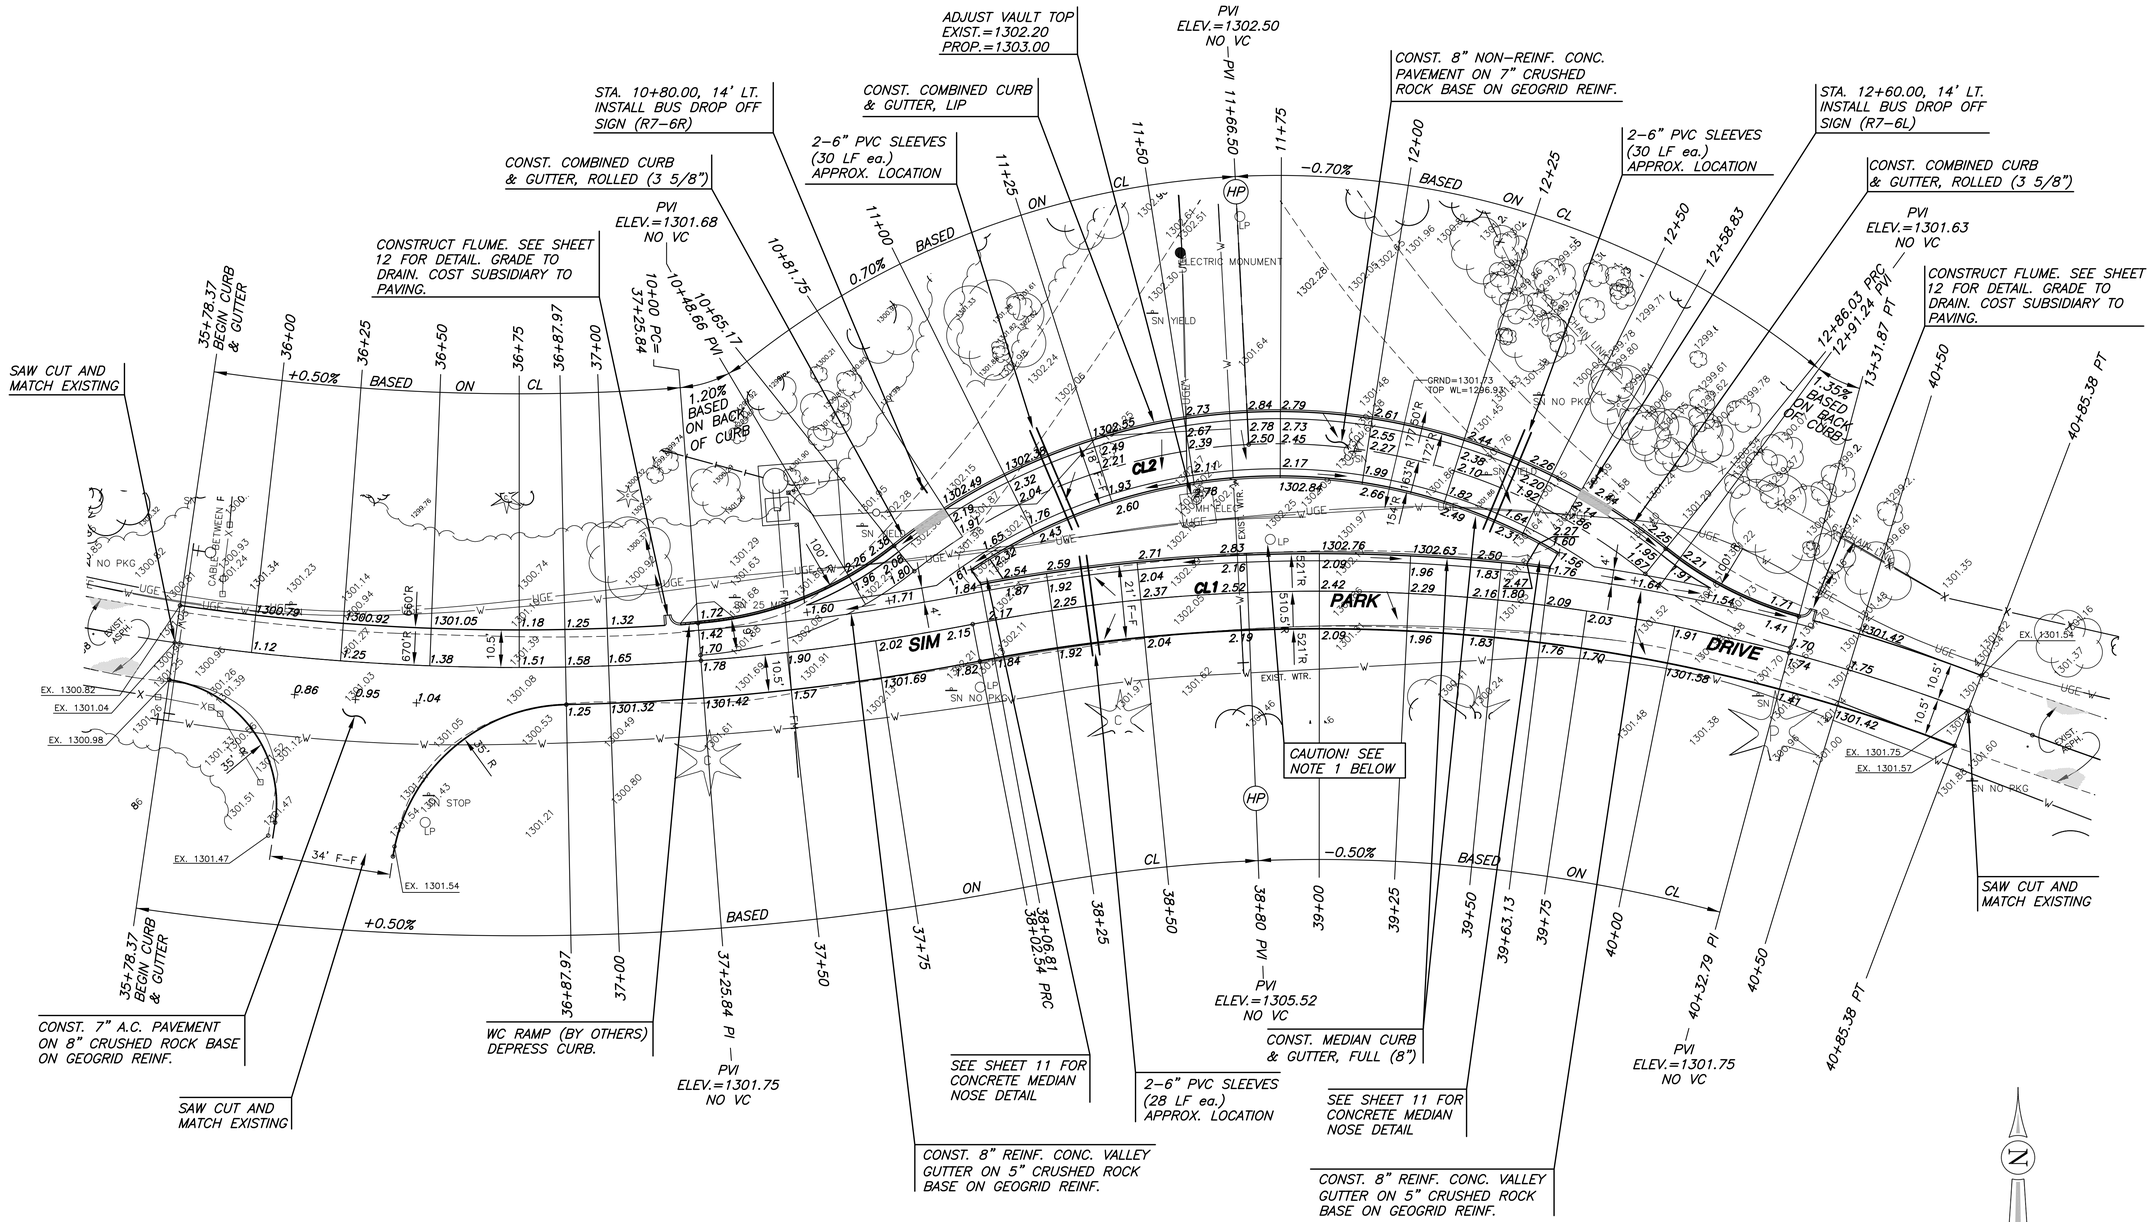

CENTERLINE 1 COORDINATES			
STATION	NORTHING	EASTING	DESCRIPTION
35+78.37	1688811.78	1640746.60	PC
	1689474.83	1640842.88	CC
37+25.84	1688806.76	1640893.69	PI
	1689474.83	1640842.88	CC
38+02.54	1688816.93	1640969.66	PRC
	1688315.65	1641066.27	CC
40+32.79	1688808.91	1641197.83	PI
	1688315.65	1641066.27	CC
40+85.38	1688792.77	1641247.86	PT

CENTERLINE 2 COORDINATES			
STATION	NORTHING	EASTING	DESCRIPTION
	1688806.76	1640893.69	PI
10+00.00	1688808.25	1640893.58	PC
	1688916.94	1640885.31	CC
10+65.17	1688831.76	1640953.32	PRC
	1688704.38	1641055.03	CC
12+86.03	1688831.00	1641157.67	PT
	1688915.68	1641226.31	CC
13+31.87	1688810.36	1641198.22	PT
	1688808.91	1641197.83	PI

NOTE:
1. CONTRACTOR TO PROTECT LIGHT POLE. REMOVE SIGNS FROM POLE & SALVAGE FOR C.O.W. COST SUBSIDIARY TO SALVAGE ITEMS.

SCALE: 1"=20'
20 10 0 20

LEGEND

10' TRANSITION FROM LIP CURB TO ROLLED CURB

MKEC ENGINEERING CONSULTANTS, INC.
411 N. WEBB ROAD
WICHITA, KS. 67206
316-684-9600

PERIMETER ROAD IMPROVEMENTS
BOTANICA - THE WICHITA GARDENS

PAVING PLAN
SHEET TITLE

472-84976
PROJECT NUMBER

DFL / DM / JRA
DESIGNED DRAWN CHECKED

ISSUED
March 2011

REVISED

SHEET NO.
7 of 21

PLOTTED: Thursday, March 03, 2011 @ 01:56PM

J:\CIVIL\08603\DWG\PAV\BUS TURNAROUND\SHEETS\08603_E6.DWG