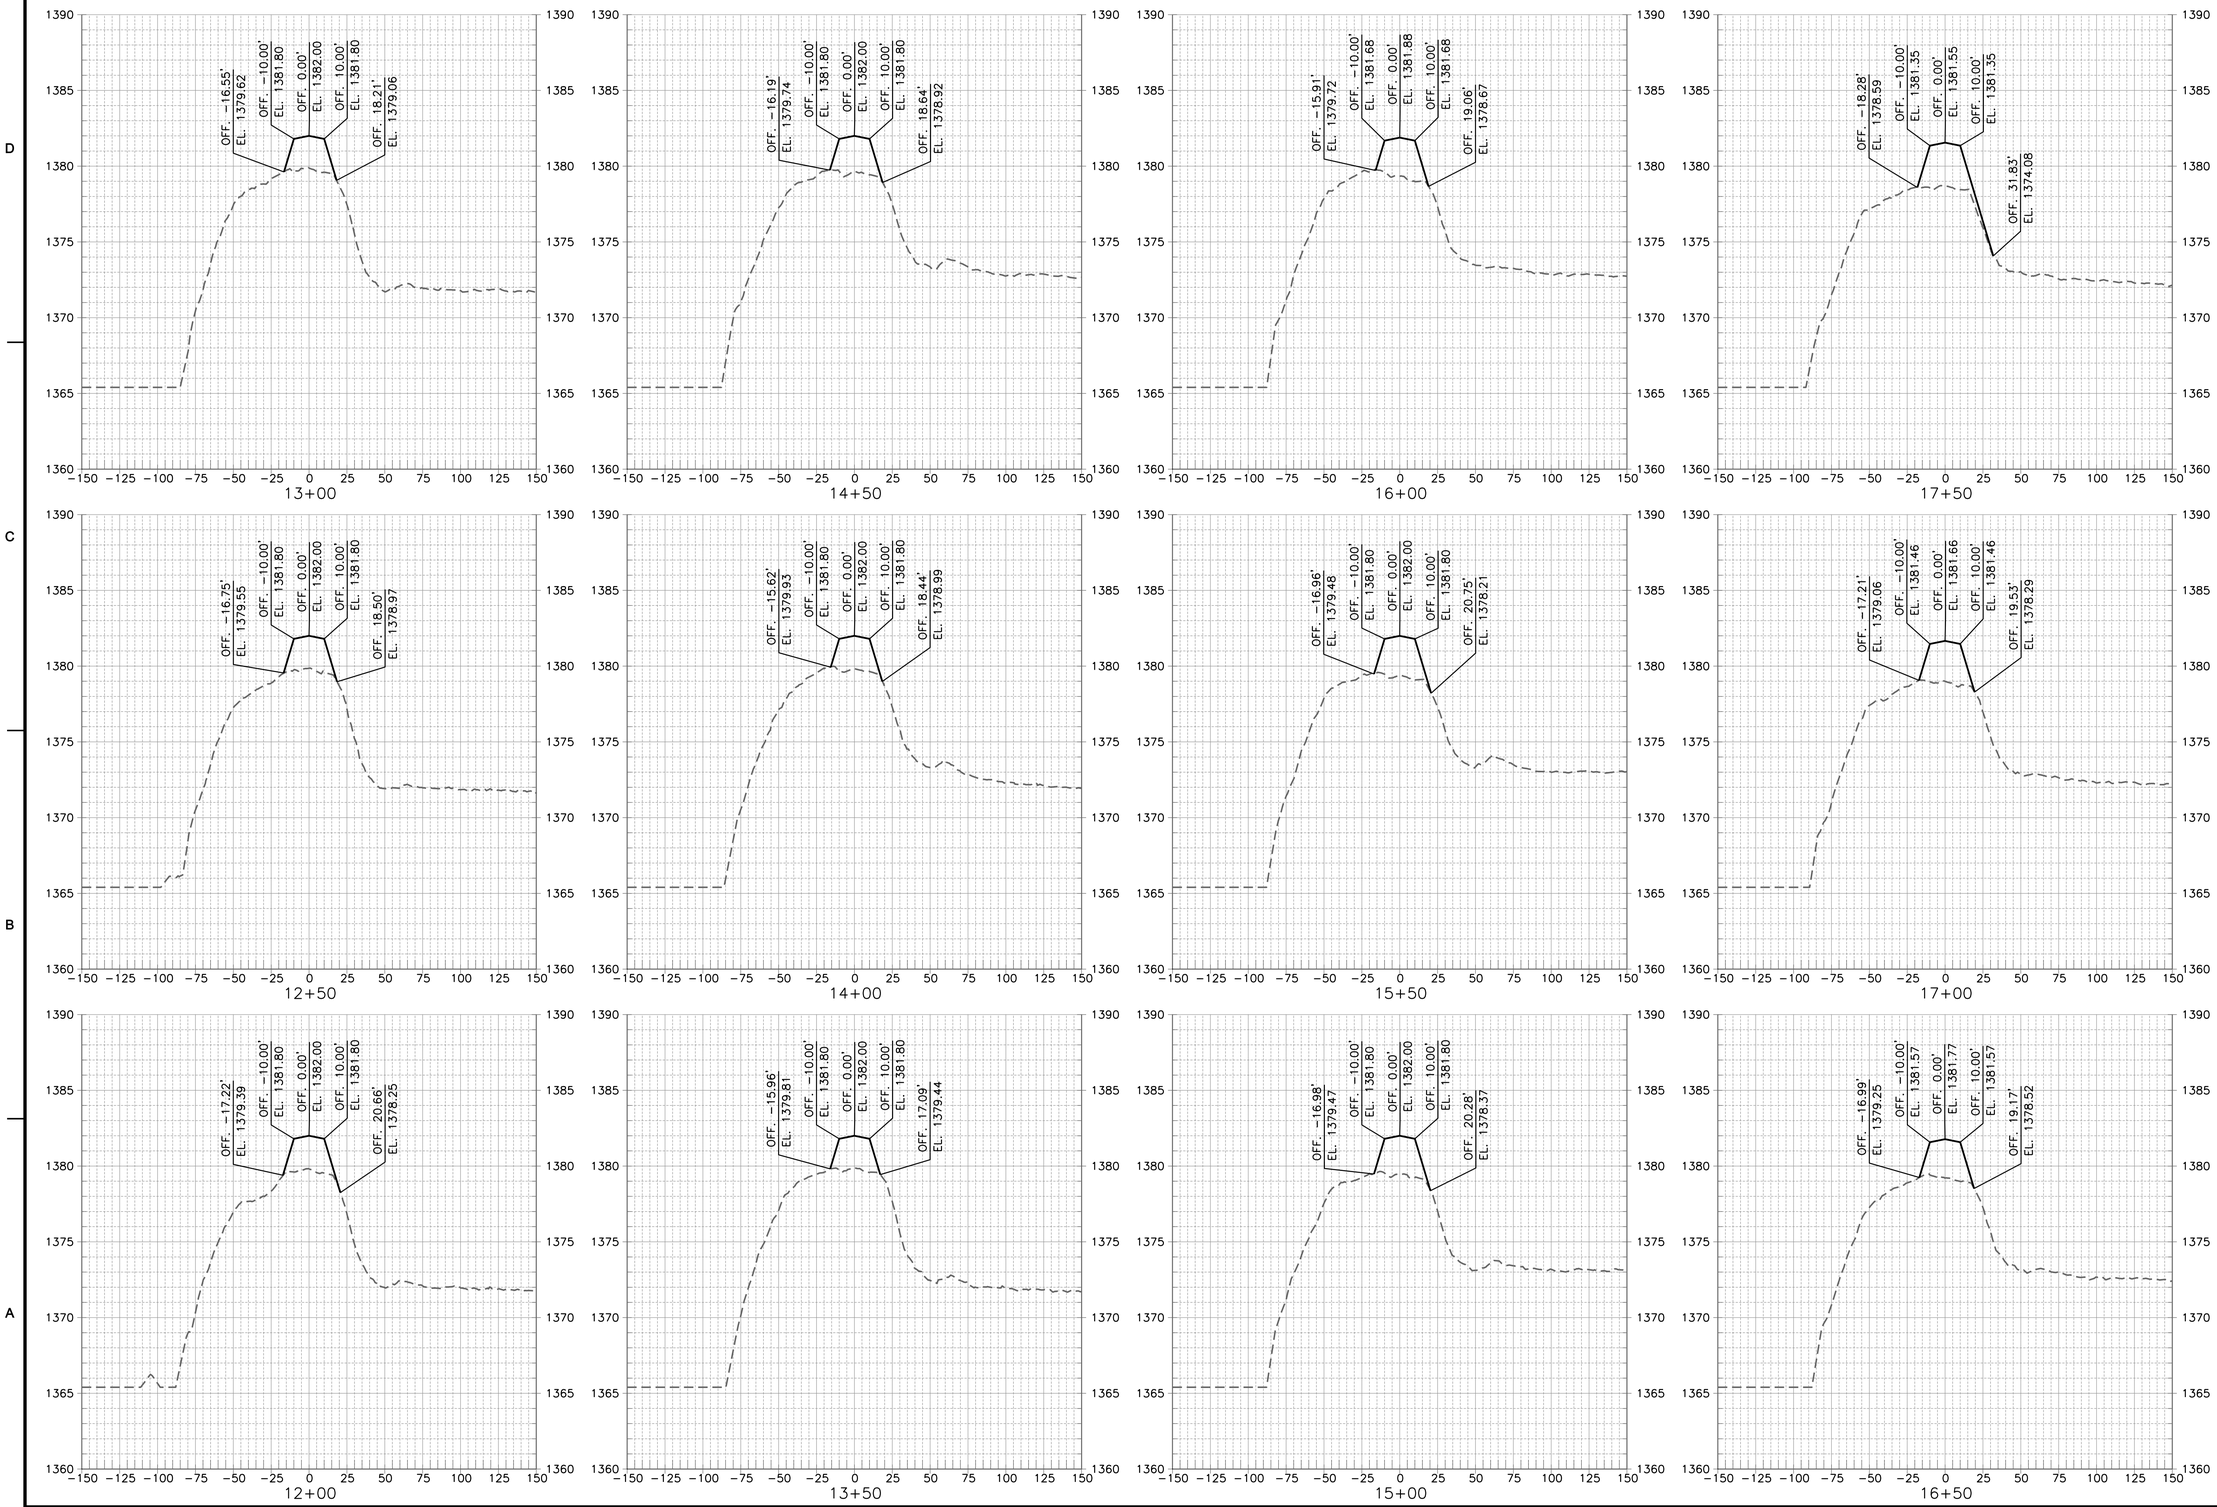

MARK	DESCRIPTION	DATE	APPR.

amec
AMEC Earth & Environmental, Inc.
1129 SW Wanamaker
Topeka, Kansas 66604
Phone: (785) 272-6630
Fax: (785) 272-6878

CITY OF WICHITA

Levee "C" Freeboard Remediation (Station 1560+00 to K-96)
Improvements For the
WICHITA-VALLEY CENTER LOCAL FLOOD PROTECTION PROJECT
WICHITA, KANSAS

PREPARED FOR
THE CITY OF WICHITA, KANSAS
455 N. Main
Wichita, KS 67202

LAWRENCE J. SAMPLE
LICENSED
15855
KANSAS
PROFESSIONAL ENGINEER
2/2/2011

DESIGNED BY: Larry J. Sample, P.E.		DATE: 2011/Feb./02
DWN BY: Staff	CKD BY: RLW	APP BY: LJS
FILE NAME: 16_CROSS SECTIONS.dgn		

AMEC PROJ. NO. 5-6150-0001

CROSS SECTIONS

C-303

SHEET 16 OF 26

16_CROSS SECTIONS.dgn 2/6/2011 2:06:12 PM