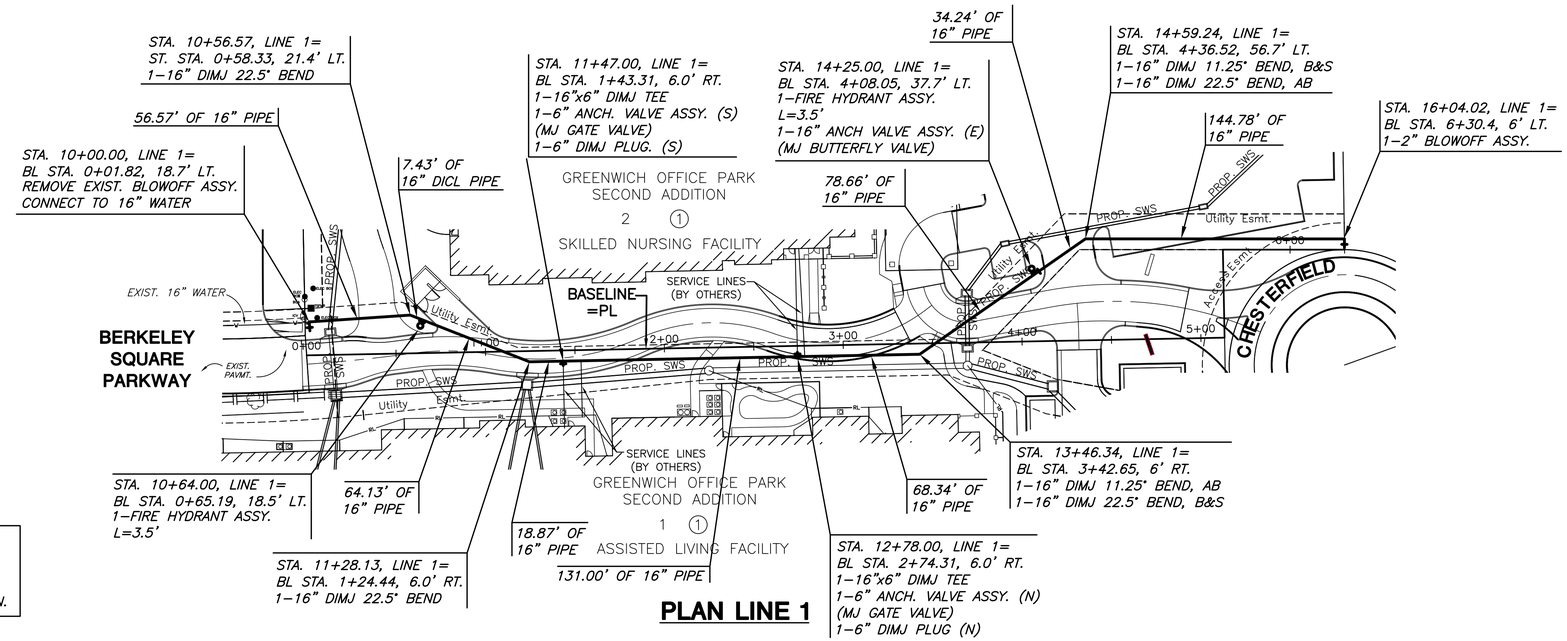

NOTE:
CONTRACTOR TO VERIFY LOCATION AND ELEVATION OF EXIST. 16" WATER LINE AND ALL OTHER UTILITIES PRIOR TO CONSTRUCTION.

PLAN LINE 1

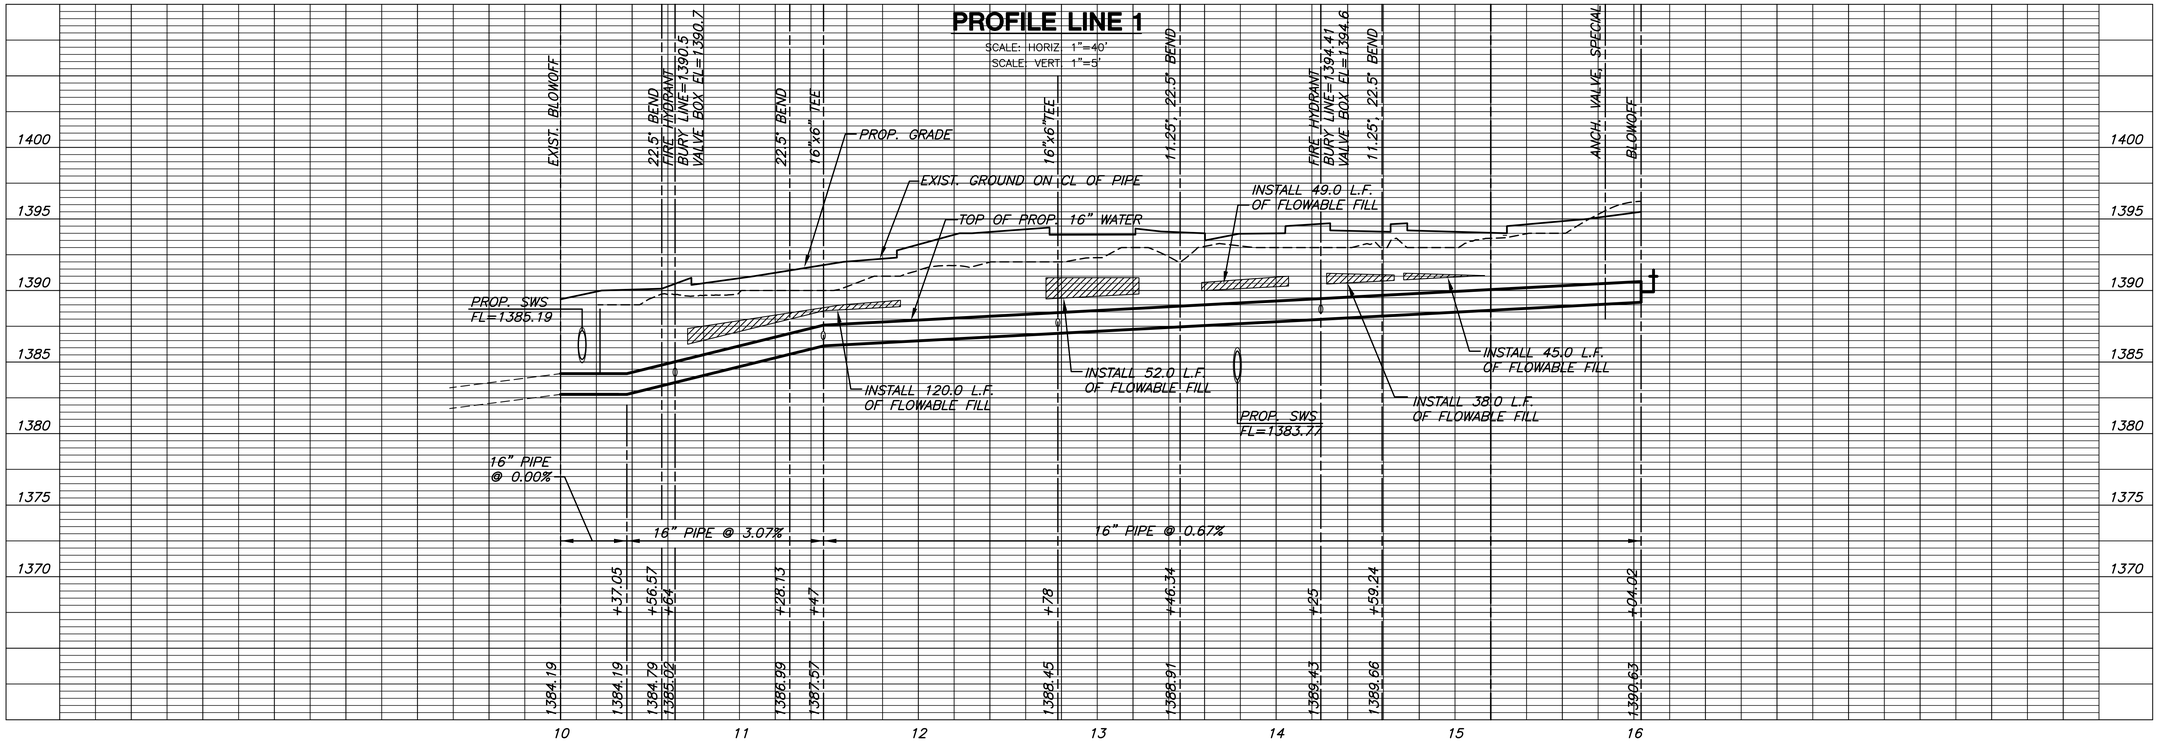

MKEC
ENGINEERING
CONSULTANTS, INC.
411 N. WEBB ROAD
WICHITA, KS. 67206
316 - 684 - 9600

WATER DISTRIBUTION SYSTEM
GREENWICH OFFICE PARK SECOND ADDITION

LINE 1
SHEET TITLE

448-90509
PROJECT NUMBER

DFL	KKL	GJA
DESIGNED	DRAWN	CHECKED

ISSUED
March 2011

REVISED

SHEET NO.
3 of 10

J:\PROJECTS\2010\10356 - REGENT PARK-ALF_100106356\CAD\CIVIL\WTR\COW\10356_C1.DWG

PLOTTED: Tuesday, March 15, 2011 @ 11:10AM