EXISTING AND PROPOSED RIGHTS-OF-WAY ARE SHOWN FOR INFORMATION ONLY. FIELD VERIFY ALL ADJACENT PROPERTY LINES PRIOR TO CONSTRUCTION AND WORK ONLY WITHIN THE VERIFIED ROW.

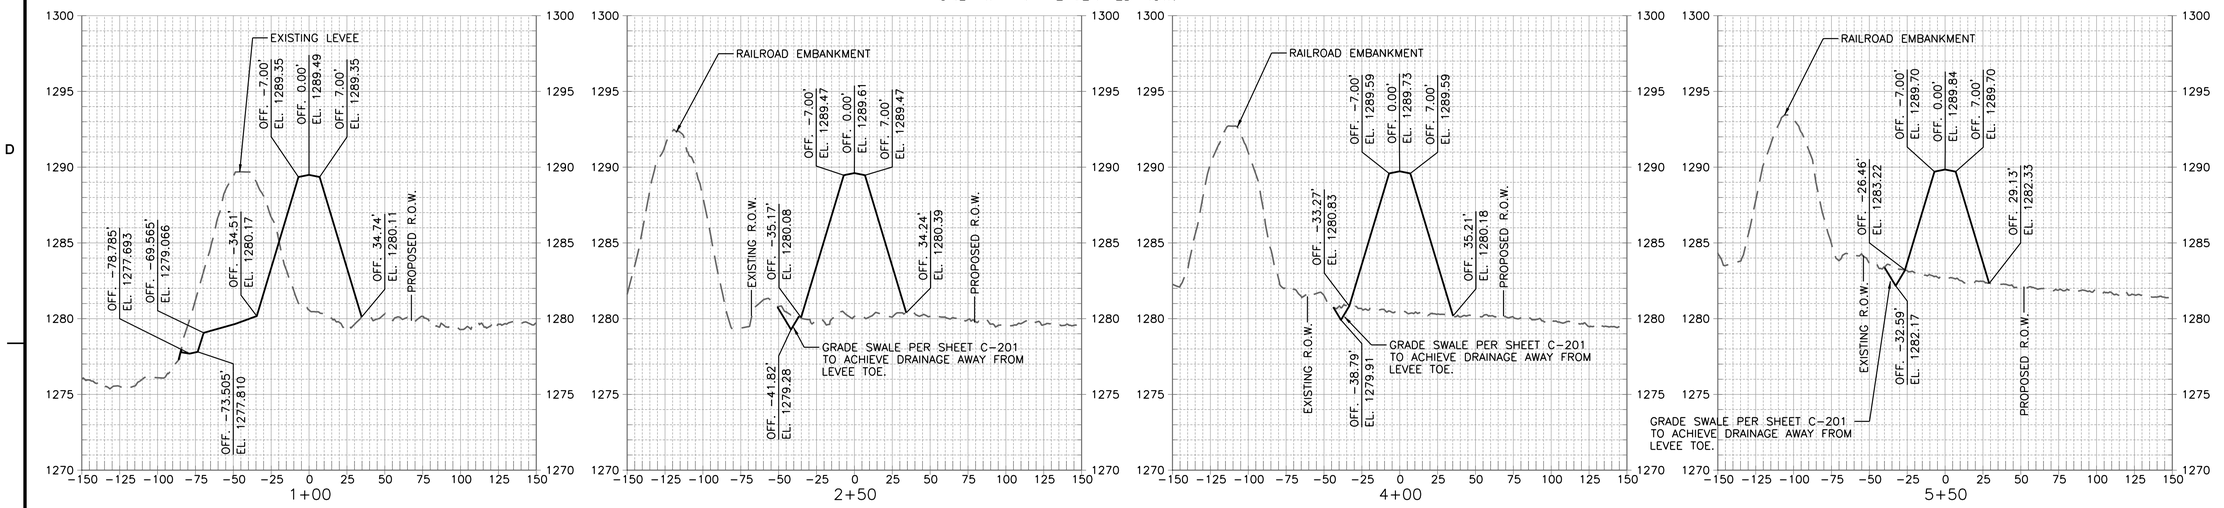

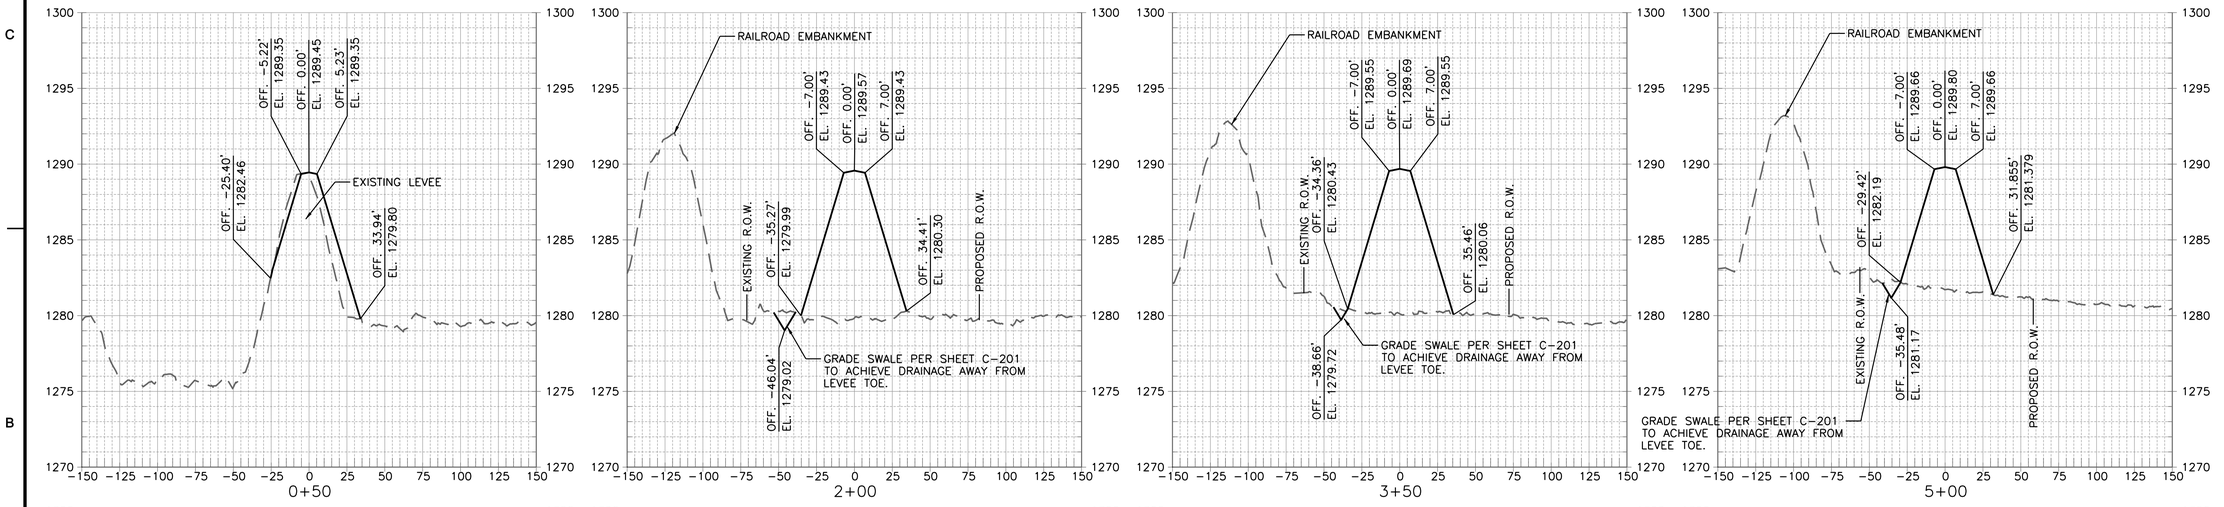

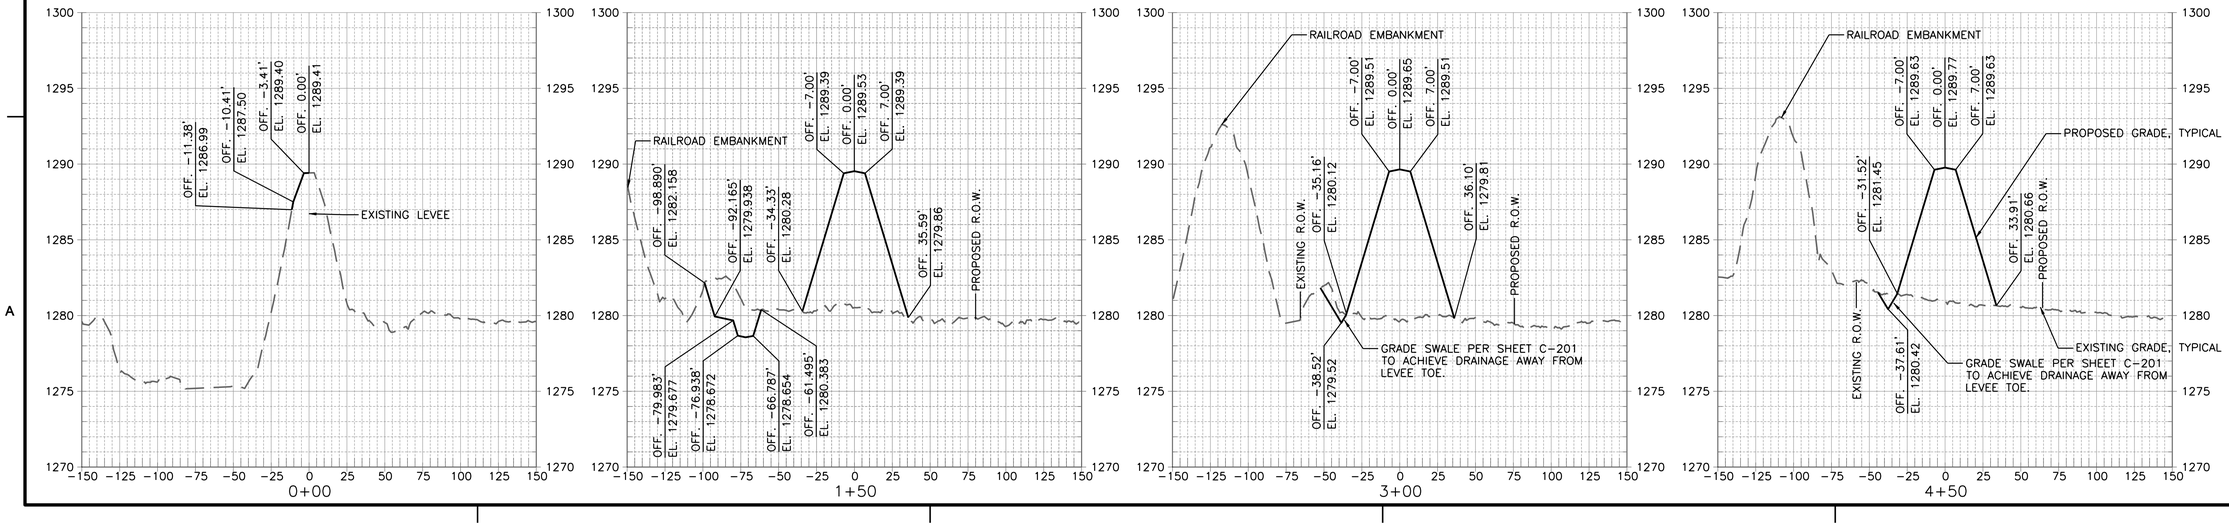

MARK	DESCRIPTION	DATE	APPR.

amec
AMEC Earth & Environmental, Inc.
1129 SW Wanamaker
Topeka, Kansas 66604
Phone: (785) 272-4630
Fax: (785) 272-4676

CITY OF WICHITA

Levee "C" Freeboard Remediation (Station 410+00 to Railroad) Improvements For the WICHITA-VALLEY CENTER LOCAL FLOOD PROTECTION PROJECT
WICHITA, KANSAS

PREPARED FOR
THE CITY OF WICHITA, KANSAS
455 N. Main
Wichita, KS 67202

LAWRENCE J. SAMPLE — LICENSED — 15855 — 11/26/2011 — KANSAS — PROFESSIONAL ENGINEER

DESIGNED BY:		DATE:
Larry J. Sample, P.E.		2011/Jan/26
DWN BY: Staff	CKD BY: LBK	APP BY: LJS
FILE NAME: 11_CROSS SECTIONS.dgn		
AMEC PROJ. NO. 5-6150-0001		

CROSS SECTIONS

C-301

SHEET 11 OF 15