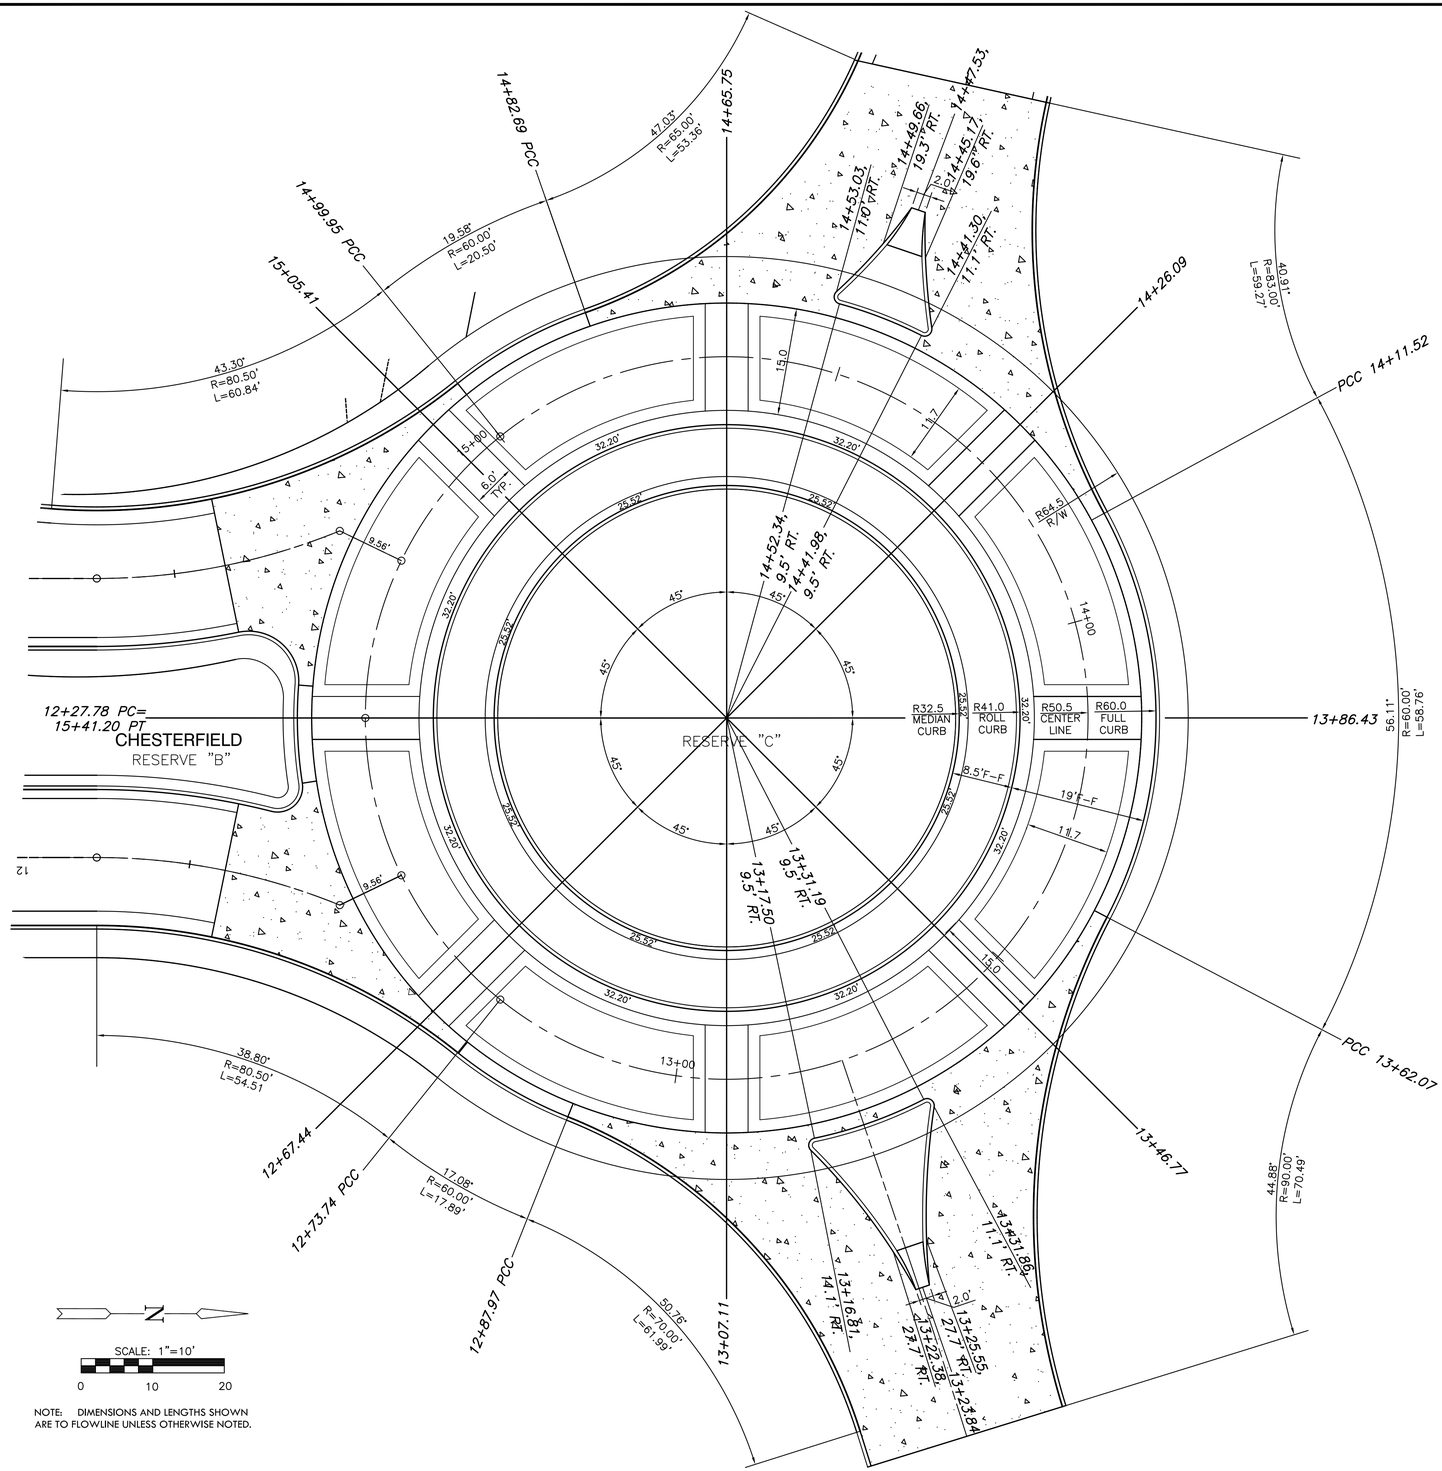

NOTE: DIMENSIONS AND LENGTHS SHOWN ARE TO FLOWLINE UNLESS OTHERWISE NOTED.

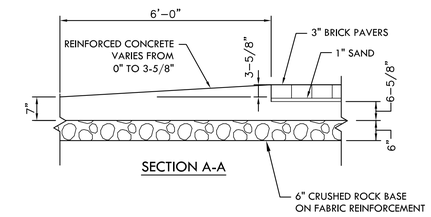

SECTION A-A

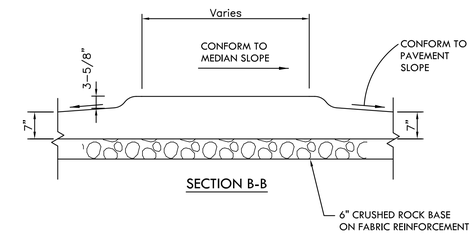

SECTION B-B

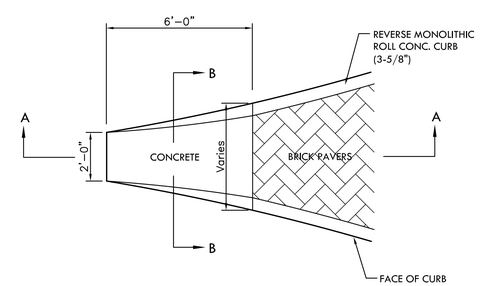

PLAN VIEW

CONCRETE NOSE SECTION

Scale: None

MKEC
ENGINEERING
CONSULTANTS, INC.
411 N. WEBB ROAD
WICHITA, KS. 67206
316 - 684 - 9600

PHASE 1 PAVING PLANS

GREENWICH OFFICE PARK SECOND
BERKELEY SQUARE FIRST ADDITION

ROUNDABOUT DIMENSIONS

SHEET TITLE

472-84959
468-84749

PROJECT NUMBERS

DFL	KKL	GJA
DESIGNED	DRAWN	CHECKED

ISSUED
March 2011

REVISED

SHEET NO.
12 of 26

J:\PROJECTS\2010\10356 - REGENT PARK-ALF_1001060356\CAD\CIVIL\PAV\COW\10356_E3.DWG

PLOTTED: Wednesday, March 30, 2011 @ 09:45AM