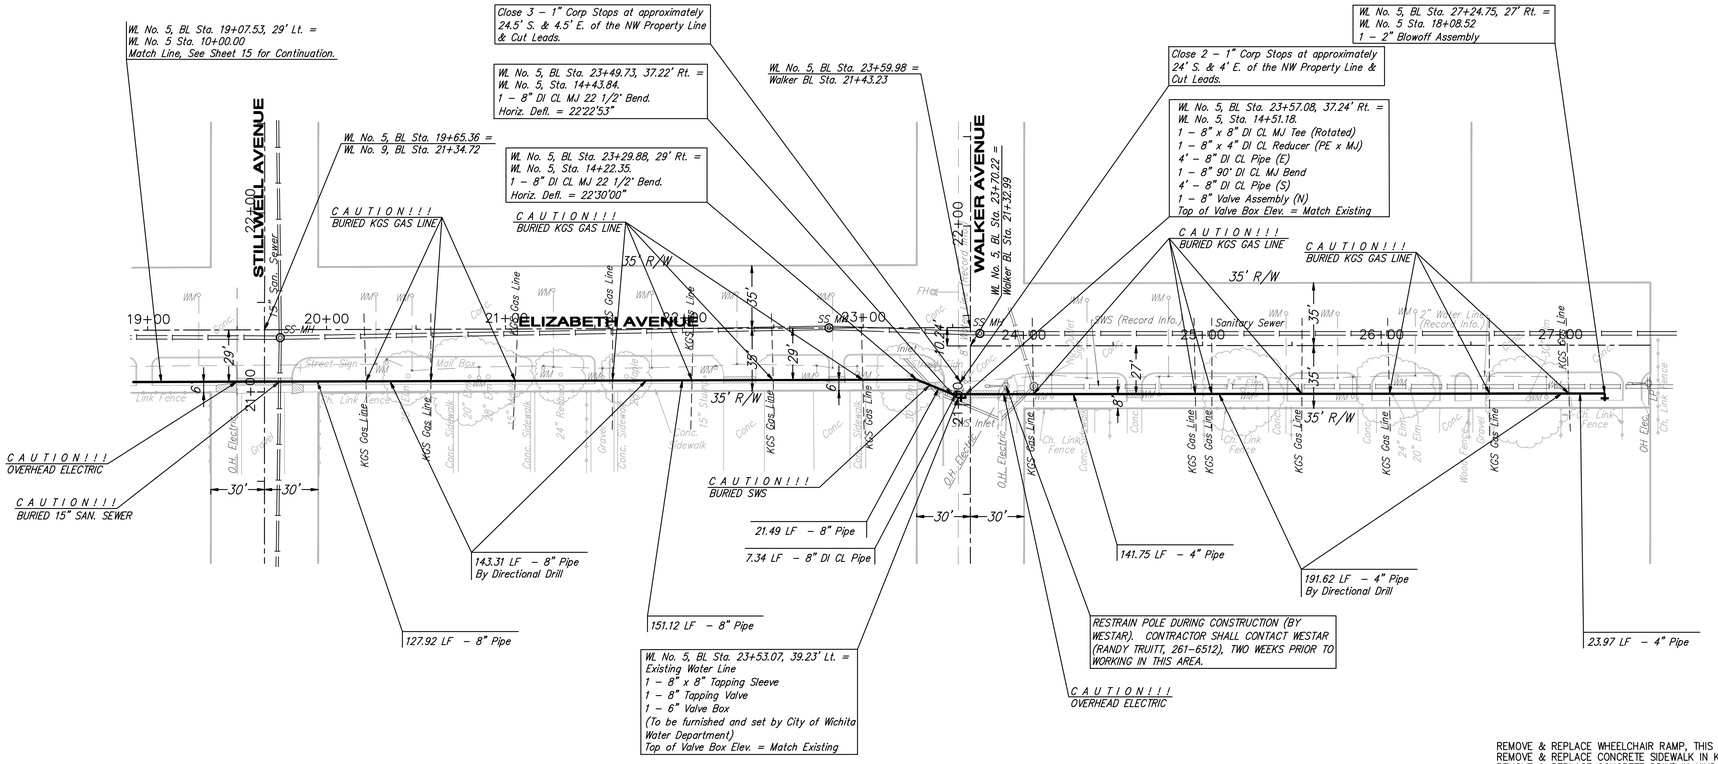

NORTH

VERT. SCALE 5 0

HORIZONTAL SCALE 0 40 80 1"=40'

LEGEND

PP	UTILITY POLE
LP	LIGHT POLE
DM	DEAD MAN
WM	WATER METER
WV	WATER VALVE
GV	GAS VALVE
SS MH	SANITARY SEWER MANHOLE
SWS MH	STORM SEWER MANHOLE

REMOVE & REPLACE WHEELCHAIR RAMP, THIS SHEET = 3 EA
REMOVE & REPLACE CONCRETE SIDEWALK IN KIND, THIS SHEET = 14 LF
REMOVE & REPLACE CONCRETE DRIVE IN KIND, THIS SHEET = 36 LF
REMOVE & REPLACE CONCRETE PAVEMENT IN KIND, THIS SHEET = 62 LF

NOTES:

1. UNLESS OTHERWISE INDICATED, DIMENSIONS ARE MEASURED TO CENTERLINE OF FITTINGS IN PLAN VIEW AND TOP OF PIPE IN PROFILE VIEW.
2. WL NO. 5 BASELINE = CENTERLINE OF ELIZABETH AVENUE RIGHT OF WAY.
3. REFER TO SHEET 2, NOTE NO. 8, FOR DIRECTIONAL DRILLING REQUIREMENTS.

WATER LINE NO. 5

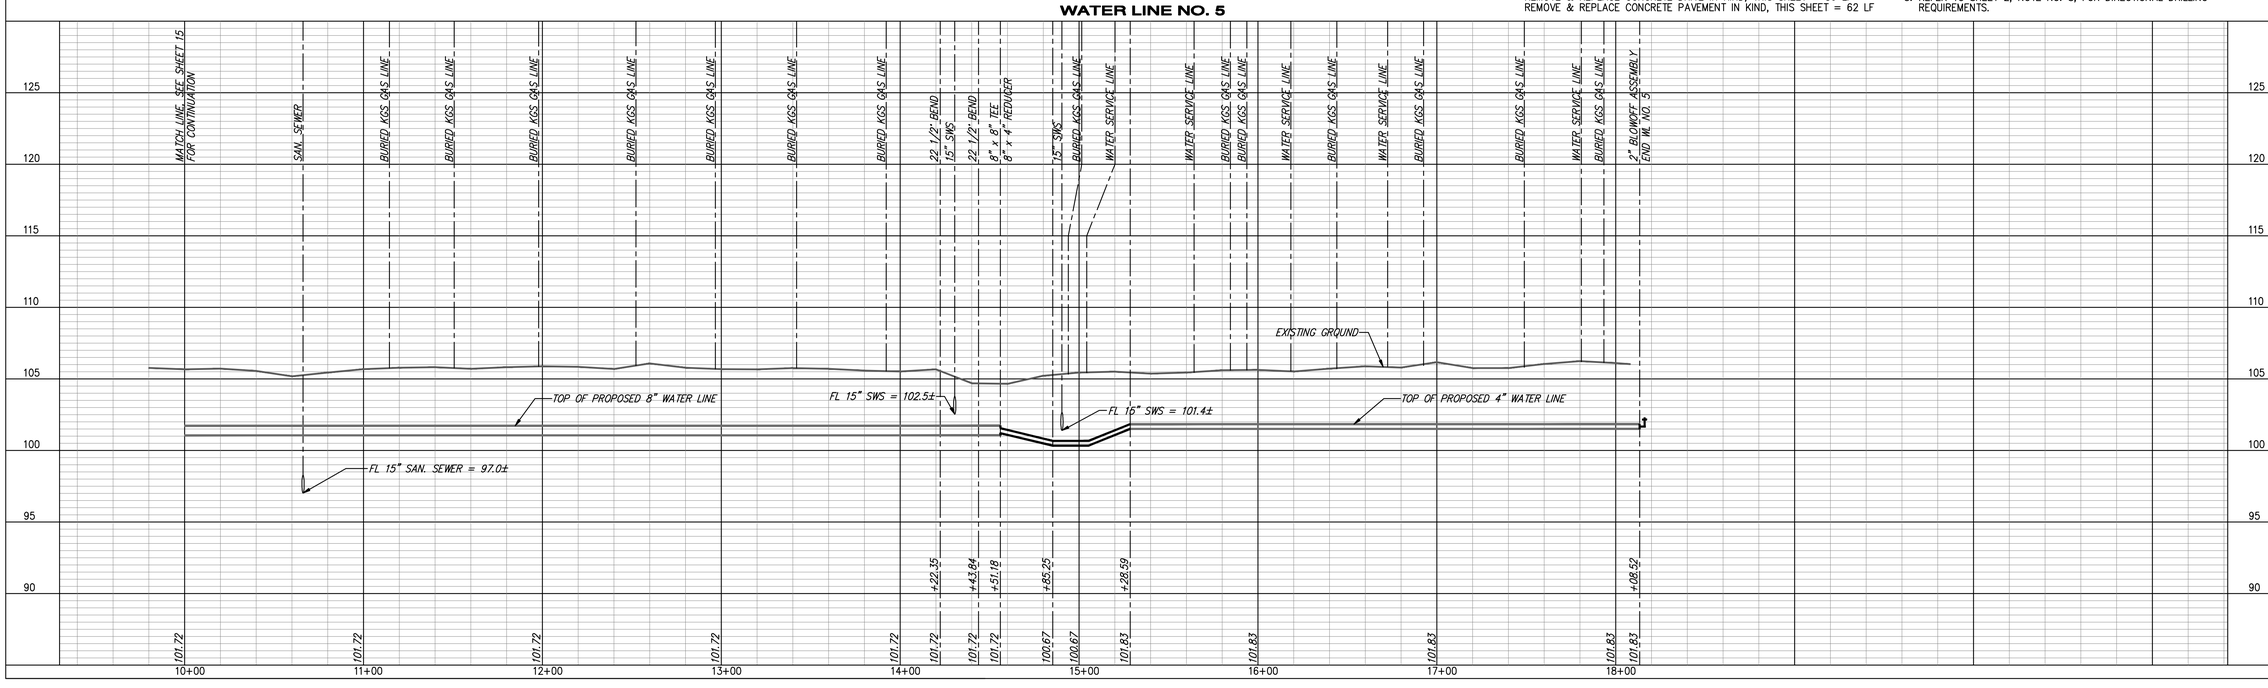

YOUNG & ASSOCIATES, P.A.
Civil and Environmental Engineers
100 S. Georgie, Derby, KS 67037
tele: (316)788-2552 ■ fax: (316)788-4408 ■ email: yountgroup@cinemain.com

Copyright 2006, by Young & Associates, P.A., all rights reserved. Prepared in the United States of America. This document is an instrument of service and contains unpublished and copyrighted and proprietary information of Young & Associates, P.A. and may not be reproduced in any form without the express written consent of Young & Associates, P.A. Ownership of all data contained in these documents is property of Young & Associates, P.A. the delivery of the original or copies thereof does not constitute publication thereof.

WATER LINE NO. 5
PLAN AND PROFILE

McCormicks Water Main Replacement

City of Wichita, Sedgwick County, Kansas

REVISIONS			
DATE	COMMENTS	BY	APP.

PROJECT NO.: 06-228
DATE: 2-15-07
DRAWN: DAS
DESIGNED: DAS
CHECKED: CRY
APPROVED: