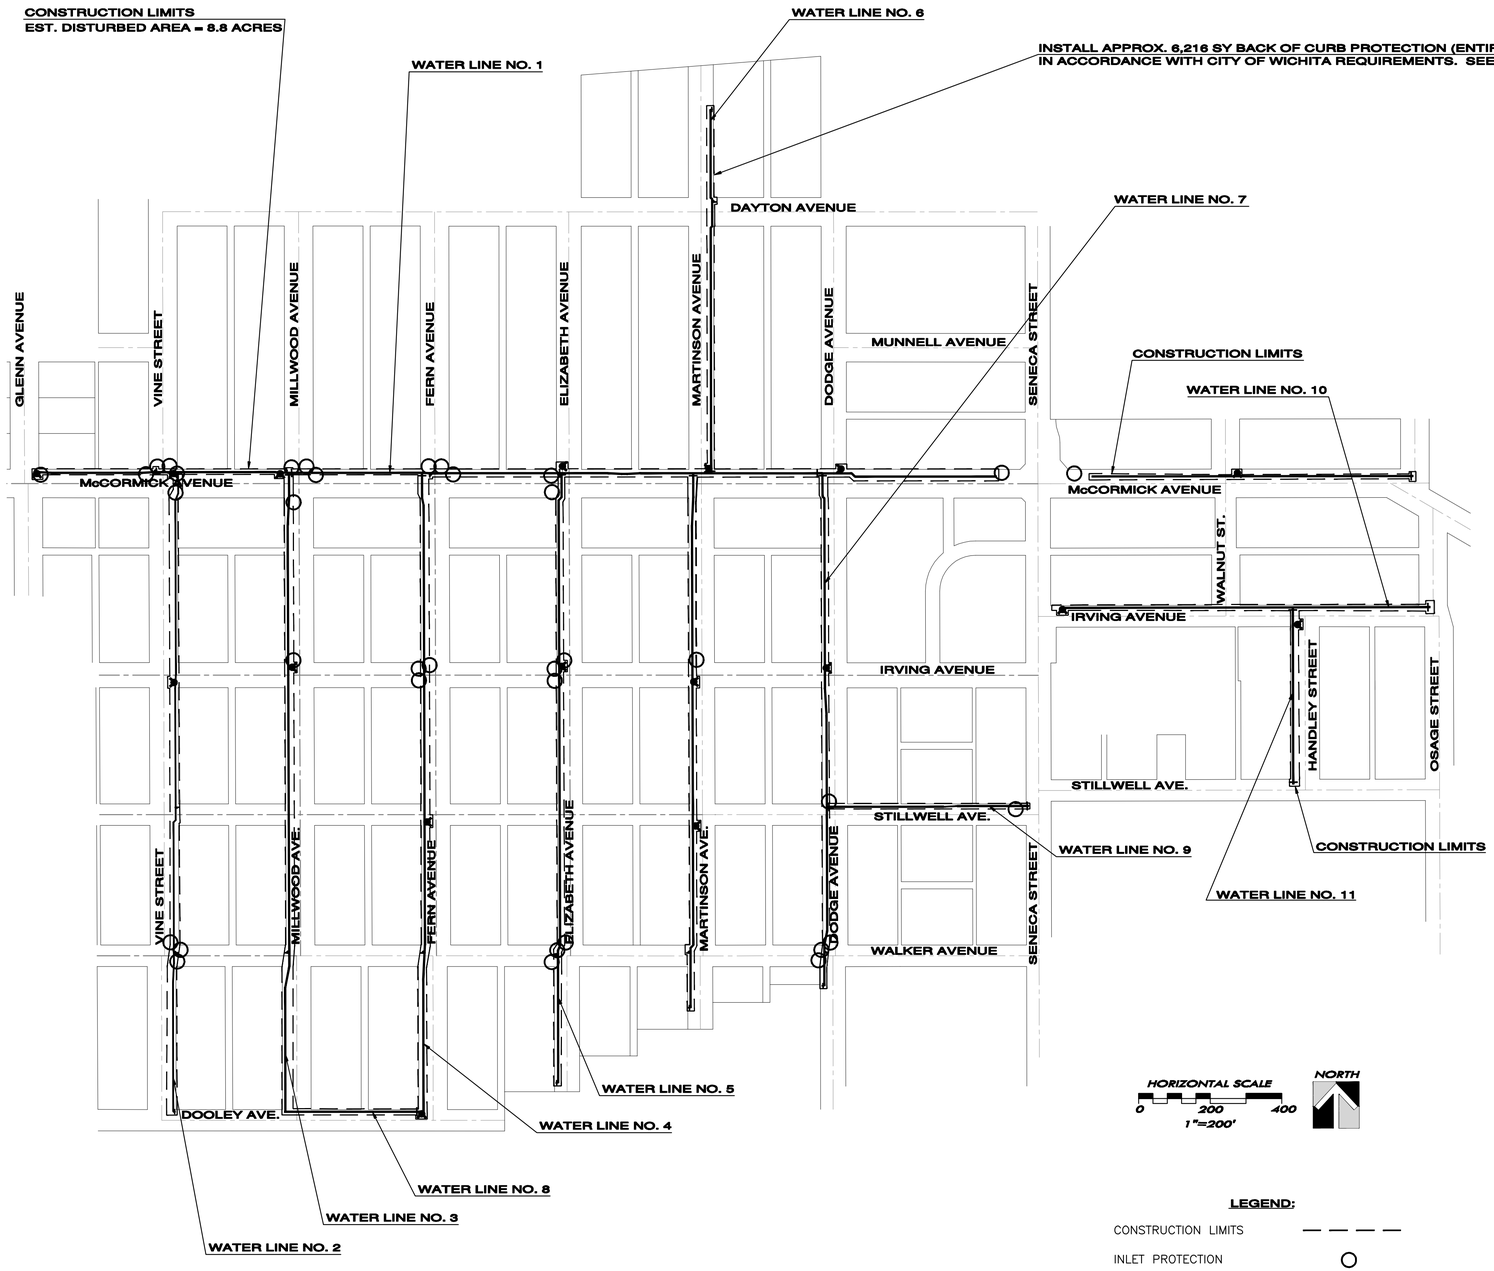

NOTES:

1. ESTIMATED DISTURBED AREA = 8.8 ACRES.
2. ESIMATED BACK OF CURB PROTECTION REQUIRED = 6,216 SY. SEE EROSION CONTROL BMP DETAIL SHEETS FOR SPECIFIC REQUIREMENTS.

LEGEND:

- CONSTRUCTION LIMITS
- INLET PROTECTION
- PROPOSED WATER LINE
- PROPOSED FIRE HYDRANT
- PROPOSED WATER VALVE

YOUNG & ASSOCIATES, P.A.
Civil and Environmental Engineers
100 S. Georgie, Derby, KS 67037
tele:(316)788-2552 ■ fax:(316)788-4408 ■ email:youngpa@onemain.com

Copyright 2006, by Young & Associates, P.A., all rights reserved. Prepared in the United States of America. This document contains material protected under International and Federal Copyright Laws and Treaties. Unauthorized possession, reproduction or printing of this document, in whole or in part, without the written permission of Young & Associates, P.A. may violate civil and criminal penalties, and will be prosecuted to the maximum permissible extent. This document is the property of Young & Associates, P.A. The delivery of the original or copies thereof does not constitute publication thereof.

STORMWATER POLLUTION PREVENTION PLAN

McCormicks Water Main Replacement

City of Wichita, Sedgwick County, Kansas

REVISIONS

	DATE	COMMENTS	BY	APP.

PROJECT NO.: 06-228
DATE: 1-07
DRAWN: DAS
DESIGNED: DAS
CHECKED: DRY
APPROVED:

SHEET
37
of 37