PROJECT NO.	YEAR	SHEET NO.	TOTAL SHEETS
472-84694	2010	128	149

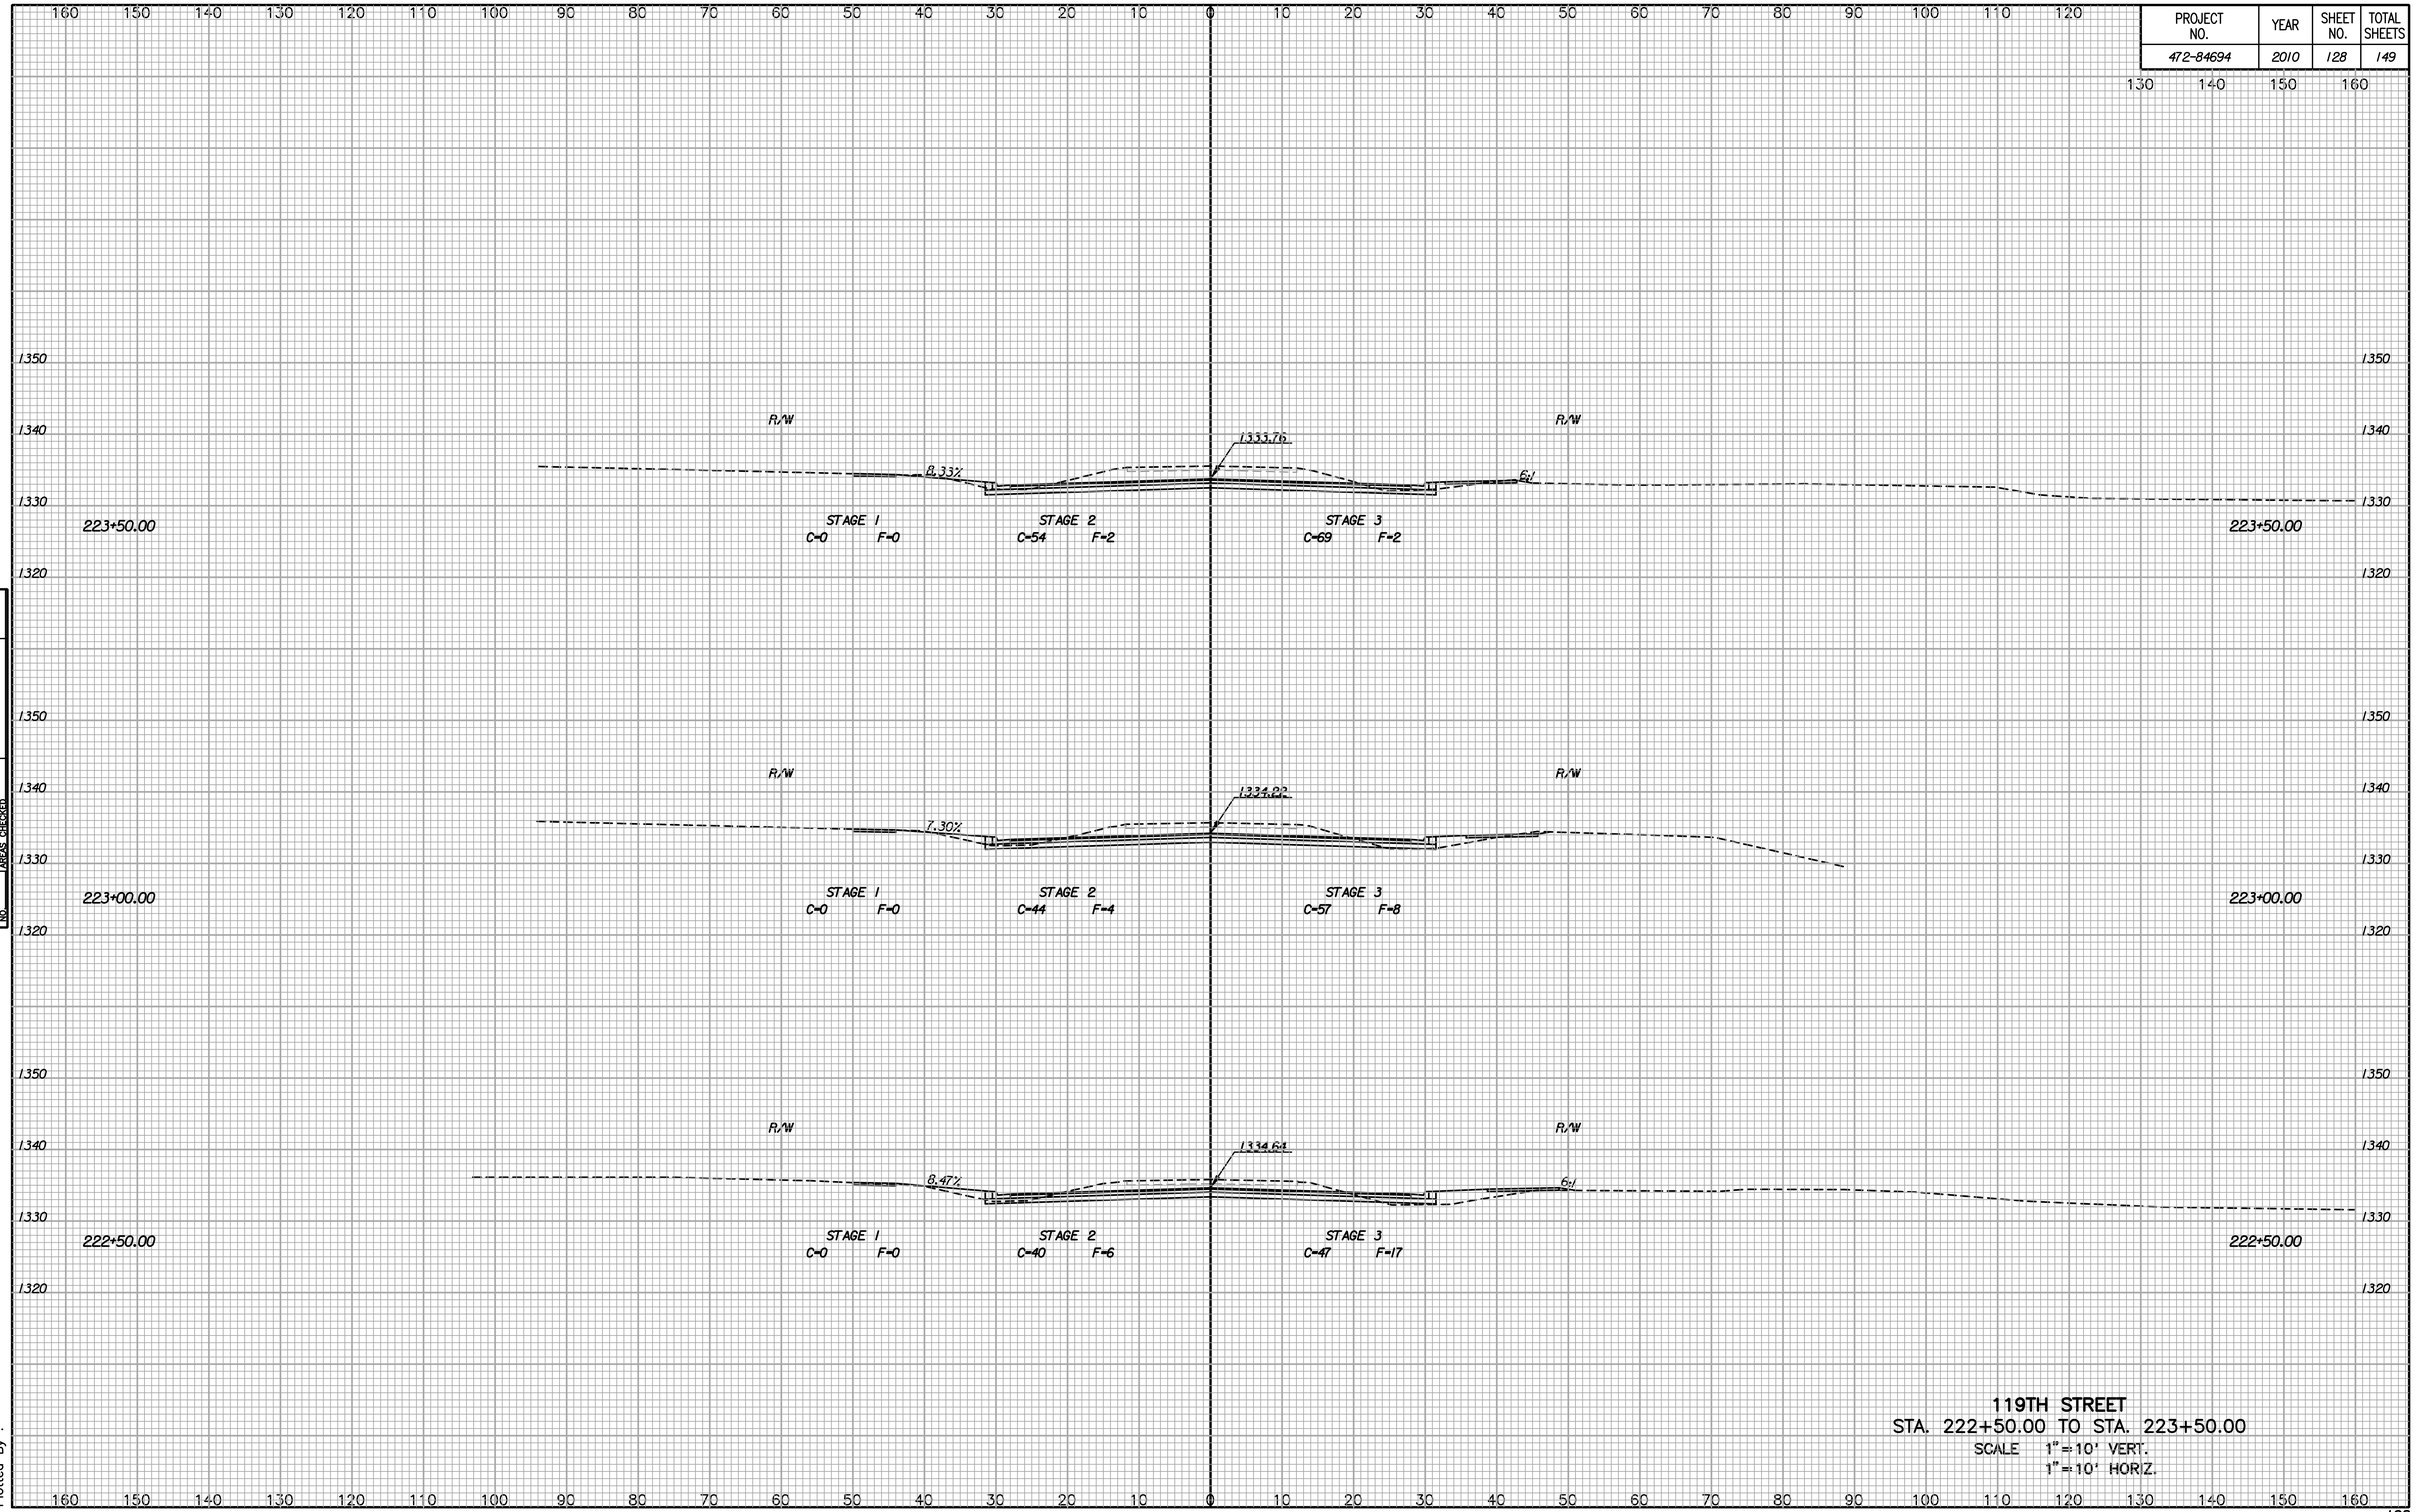

119TH STREET
STA. 222+50.00 TO STA. 223+50.00
SCALE 1"=10' VERT.
1"=10' HORIZ.

NO.	NOTE BOOK	TEMPLATE	AREAS	AREAS CHECKED

Drawn By :
Plotted By :