Benchmarks:
BM #1: 135th St. W. & Pawnee–
City of Wichita Benchmark Disc,
Northeast corner of intersection on
SW corner of concrete base of high
line pole.
Elev. = 1359.65 NGVD29

BM #2: City of Wichita Benchmark
Disc, 0.4 Mi. South of Kellogg on
135th St. W., west side of concrete
base for high line pole, west of
k.G.&E. Substation, 135'± south of
railroad tracks on east side of
135th St. W.
Elev. = 1367.77 NGVD29

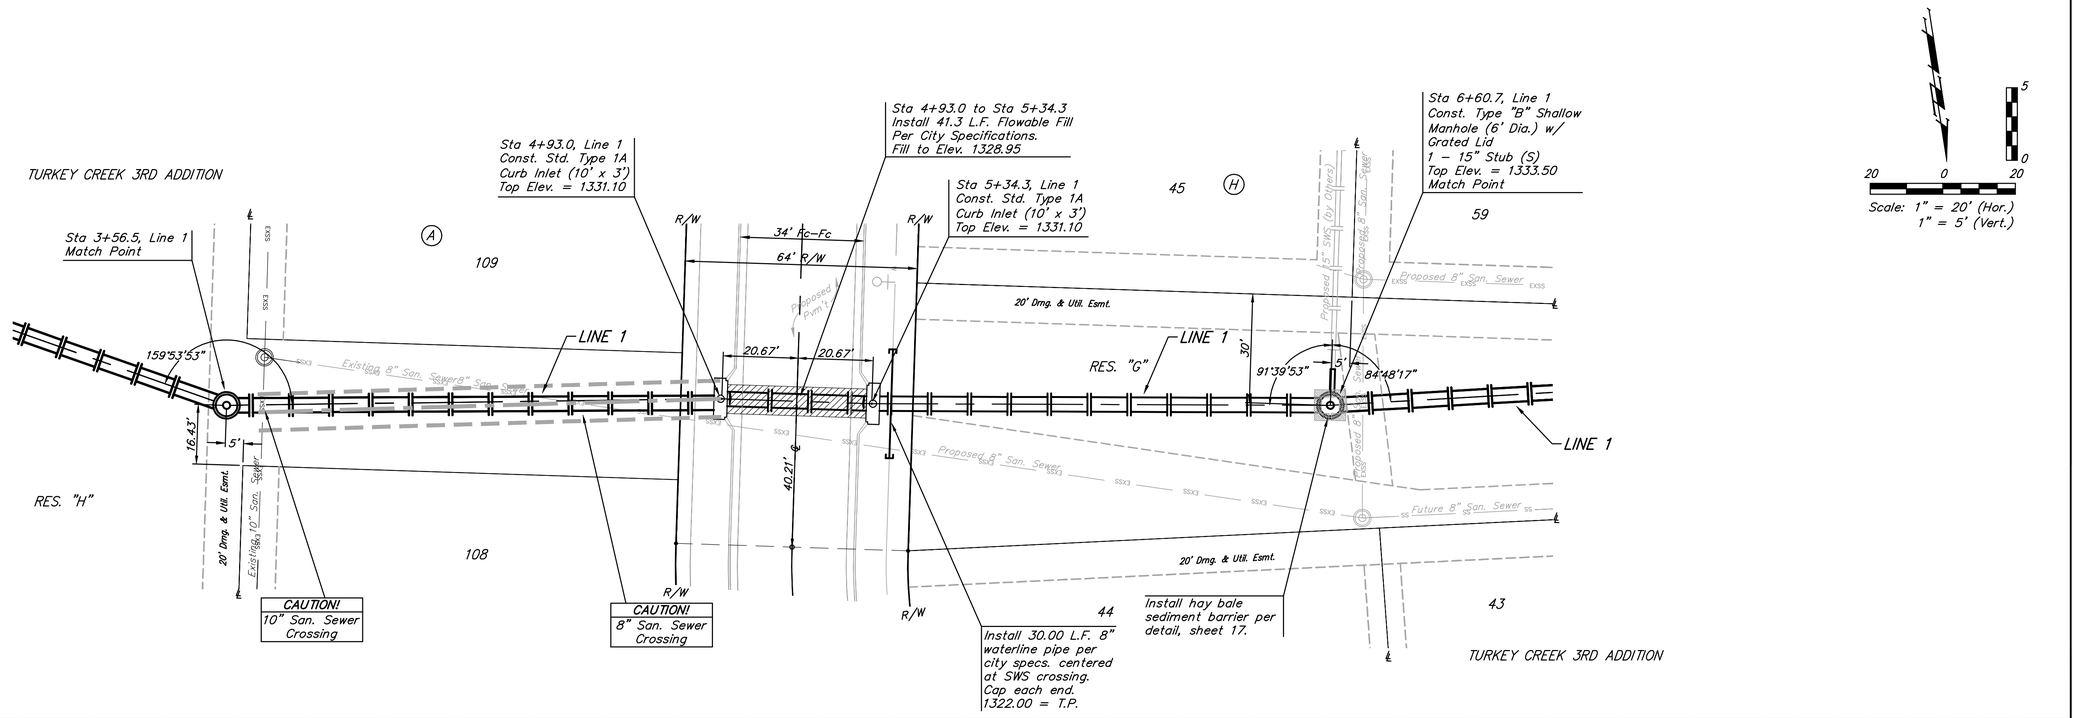

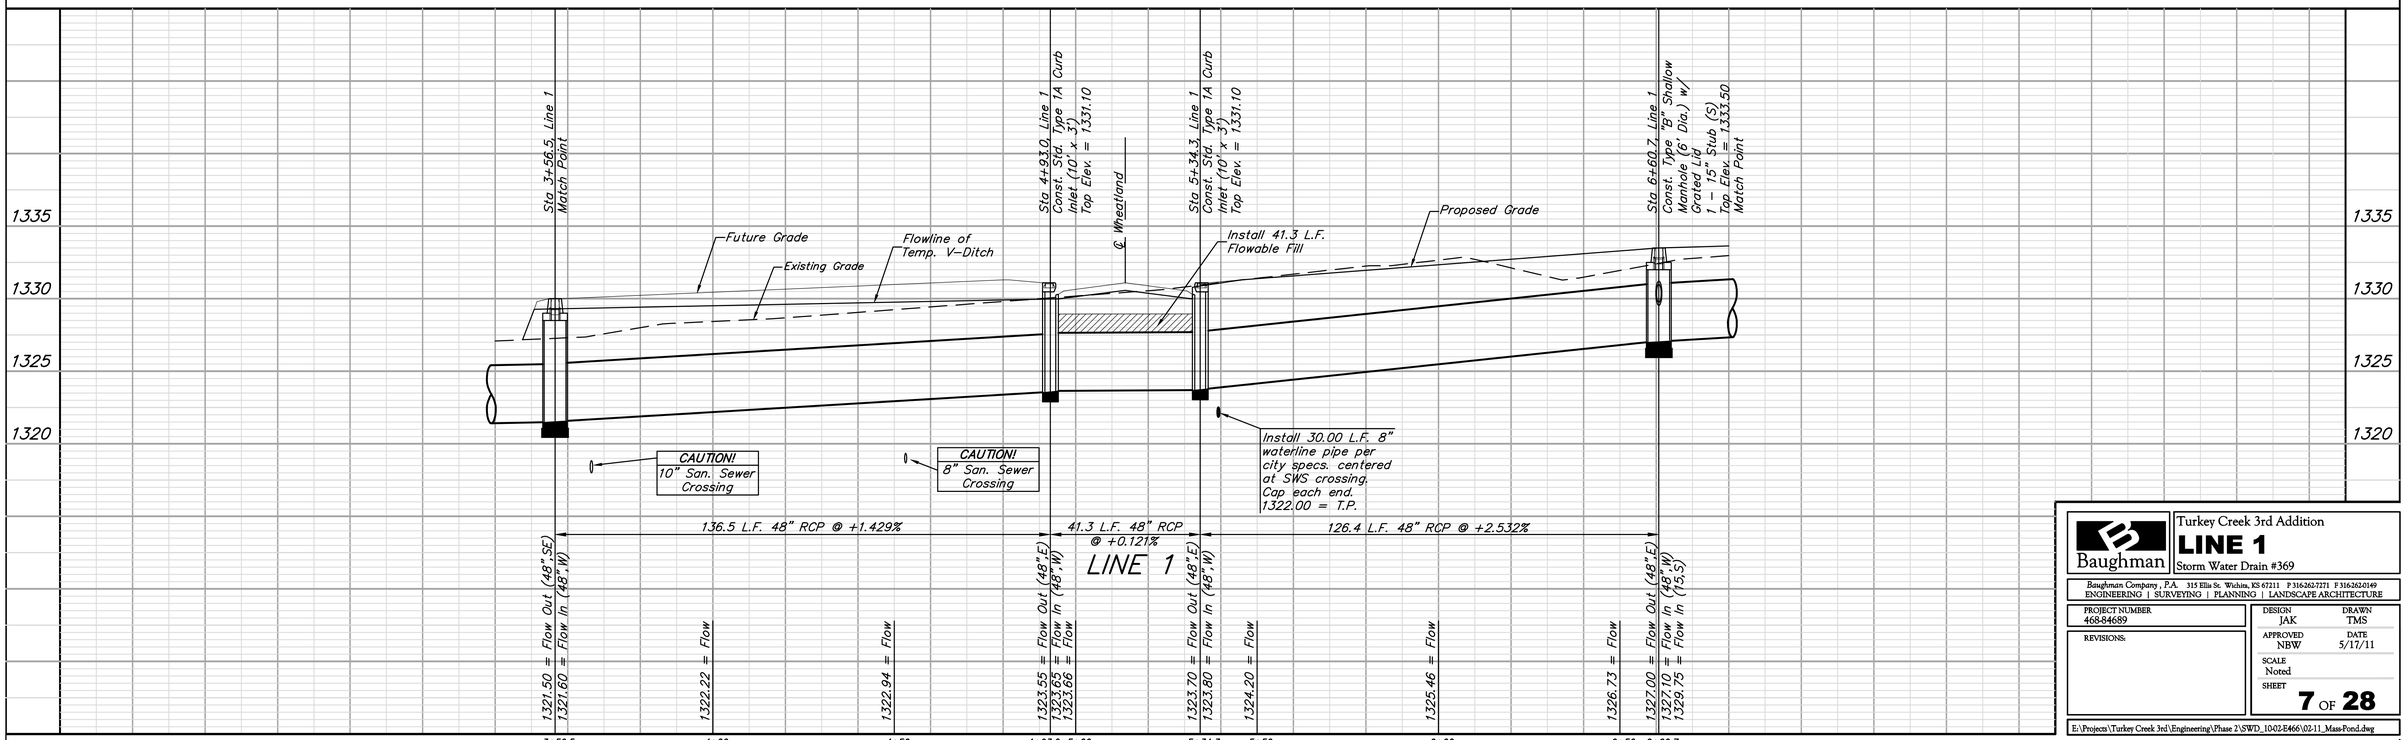

Baughman

Turkey Creek 3rd Addition
LINE 1
Storm Water Drain #369

Baughman Company, P.A. 315 Ellis St. Wichita, KS 67211 P 316262-7271 F 316262-0149
ENGINEERING | SURVEYING | PLANNING | LANDSCAPE ARCHITECTURE

PROJECT NUMBER 468-84689	DESIGN JAK / DRAWN TMS
REVISIONS:	APPROVED NBW / DATE 5/17/11
	SCALE Noted
	SHEET 7 OF 28

E:\Projects\Turkey Creek 3rd\Engineering\Phase 2\SWD_10-02-E466\02-11_Mass-Pond.dwg