BENCHMARKS:
BM #1: 135th St. W. & Central City of Wichita Benchmark DISC – NE Cor. Intersection, 32.6' N. & 24.5' E. of C both. 39.5' NE of Iron at Sec. Cor. Elev. = 159.50 (City Datum)

BM #2: Brass disc in curb – east side of Aksarben adjacent to fire hydrant 5'± South of SW Cor. Lot 8, Block A, Highland Springs 3rd Addition. Elev. = 170.00 (City Datum)

BM #3: Brass disc in curb – south side of Highland Springs Ct. adjacent to fire hydrant 18'± East of NW Cor. Lot 7, Block C, Highland Springs 2nd Addition. Elev. = 176.46 (City Datum)

BM #4: " " Cut Rear Center of Inlet Top Adjacent to SE Corner, Lot 19, Block C, Highland Springs 2nd Addition. Elev. = 175.35 (City Datum)

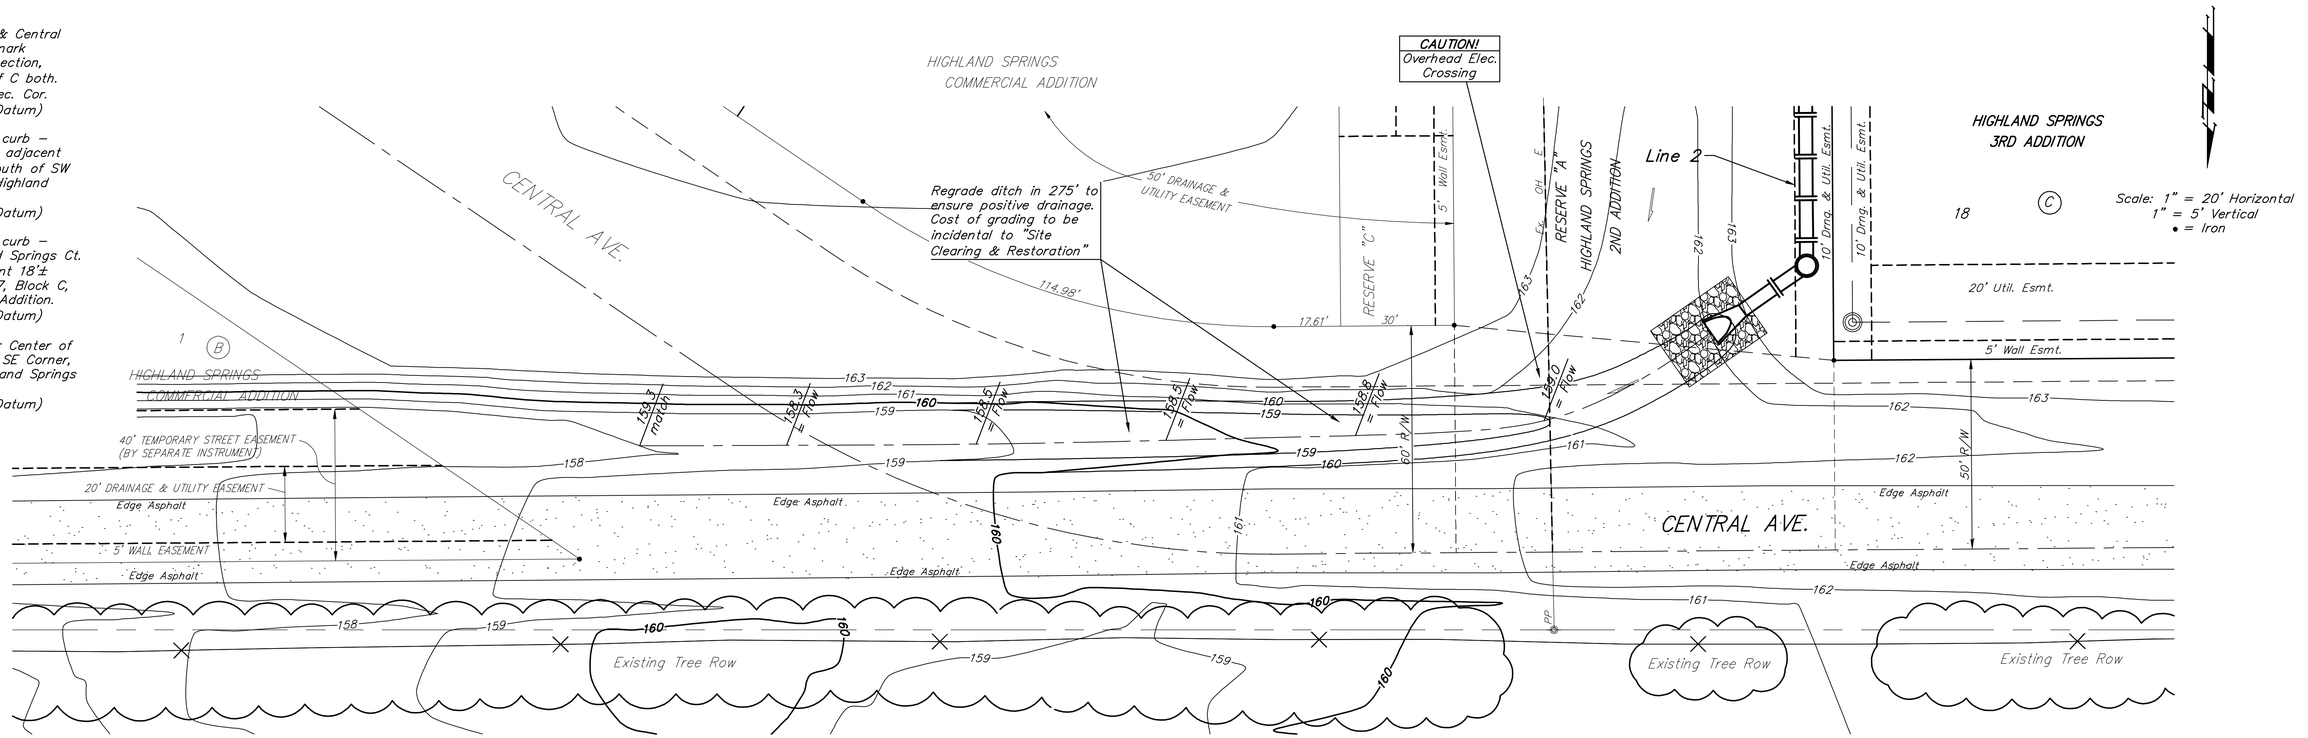

Baughman

Highland Springs 3rd Addition

Ditch Grading

STORM WATER DRAIN #205

Baughman Company, P.A. 315 Ellis St. Wichita, KS 67211 P 316 262-7271 F 316 262-0149
ENGINEERING | SURVEYING | PLANNING | LANDSCAPE ARCHITECTURE

PROJECT NUMBER 468-83637	DESIGN NBW / DRAWN JAK
REVISIONS:	APPROVED / DATE 2/09/05
	SCALE Noted
	SHEET 5 OF 21

HSprings3rd\SWD3