BENCHMARKS:
City of Wichita Benchmark Disc, located at Gold and 55th Street South.
45' W. and 48' N. of 1/4 Sec. Cor. Iron, 44.5' N. of centerline of 55th St. S., 65.4' NW of 1/4 Sec. Cor. Iron, 126.50 W. of centerline of Palisade, 54.5' WNW of centerline of Power Pole.
Elev. = 81.36 (City Datum)

Site Benchmark
Small railroad spike on west face of power pole adjacent to NE corner of Lot 15, Block A, My House Addition.
Elev. = 82.22 (City Datum)
Elev. = 1269.62 (N.G.V.D. 29)

Scale: 1" = 20' Horizontal
1" = 5' Vertical
• = Iron

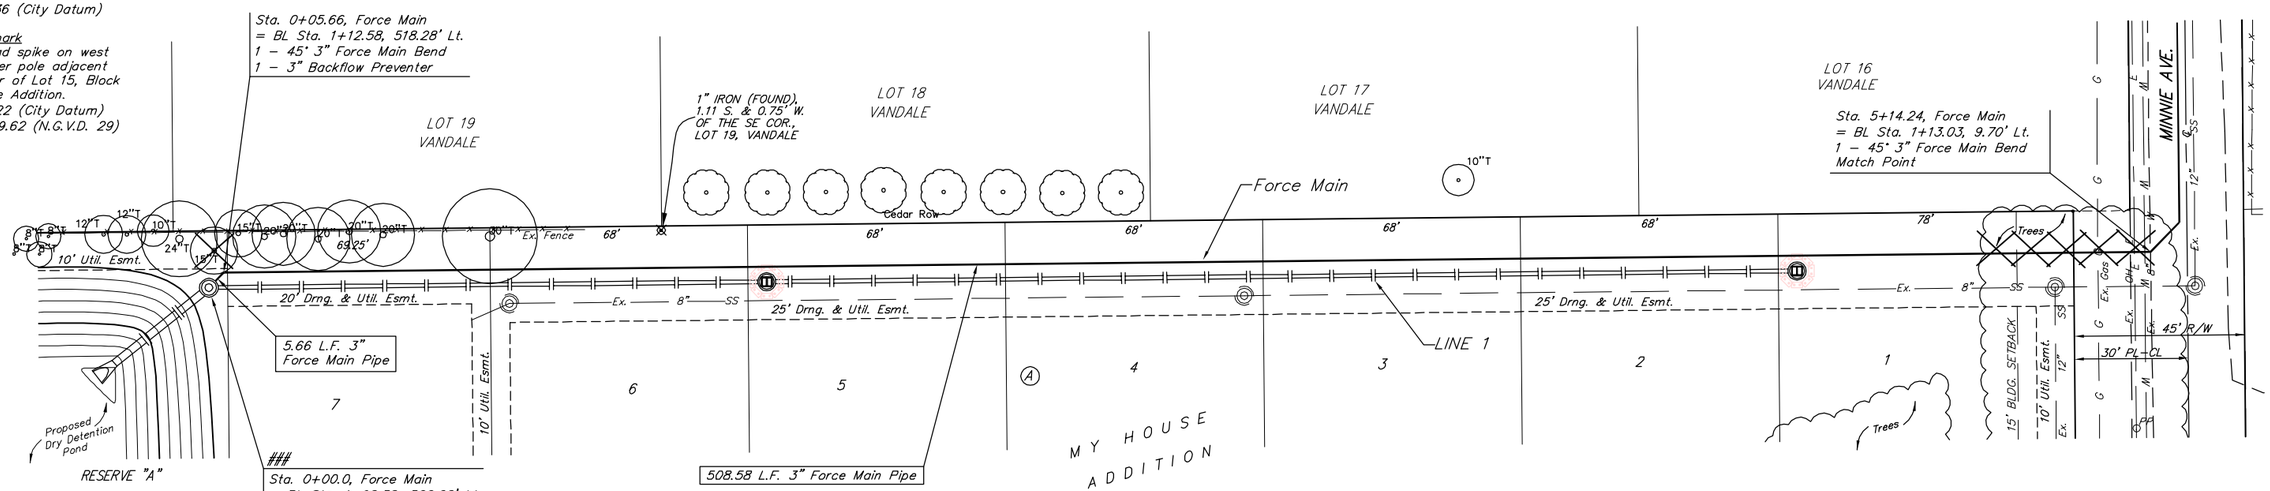

See sheet 13 for general site layout around manhole and for discharge pump information and inflow/outflow pipes details.

Baseline Station 0+00 = CL W. 56th Cir. South and Minnie

Denotes Trees to be Removed by the Sanitary Sewer Contractor

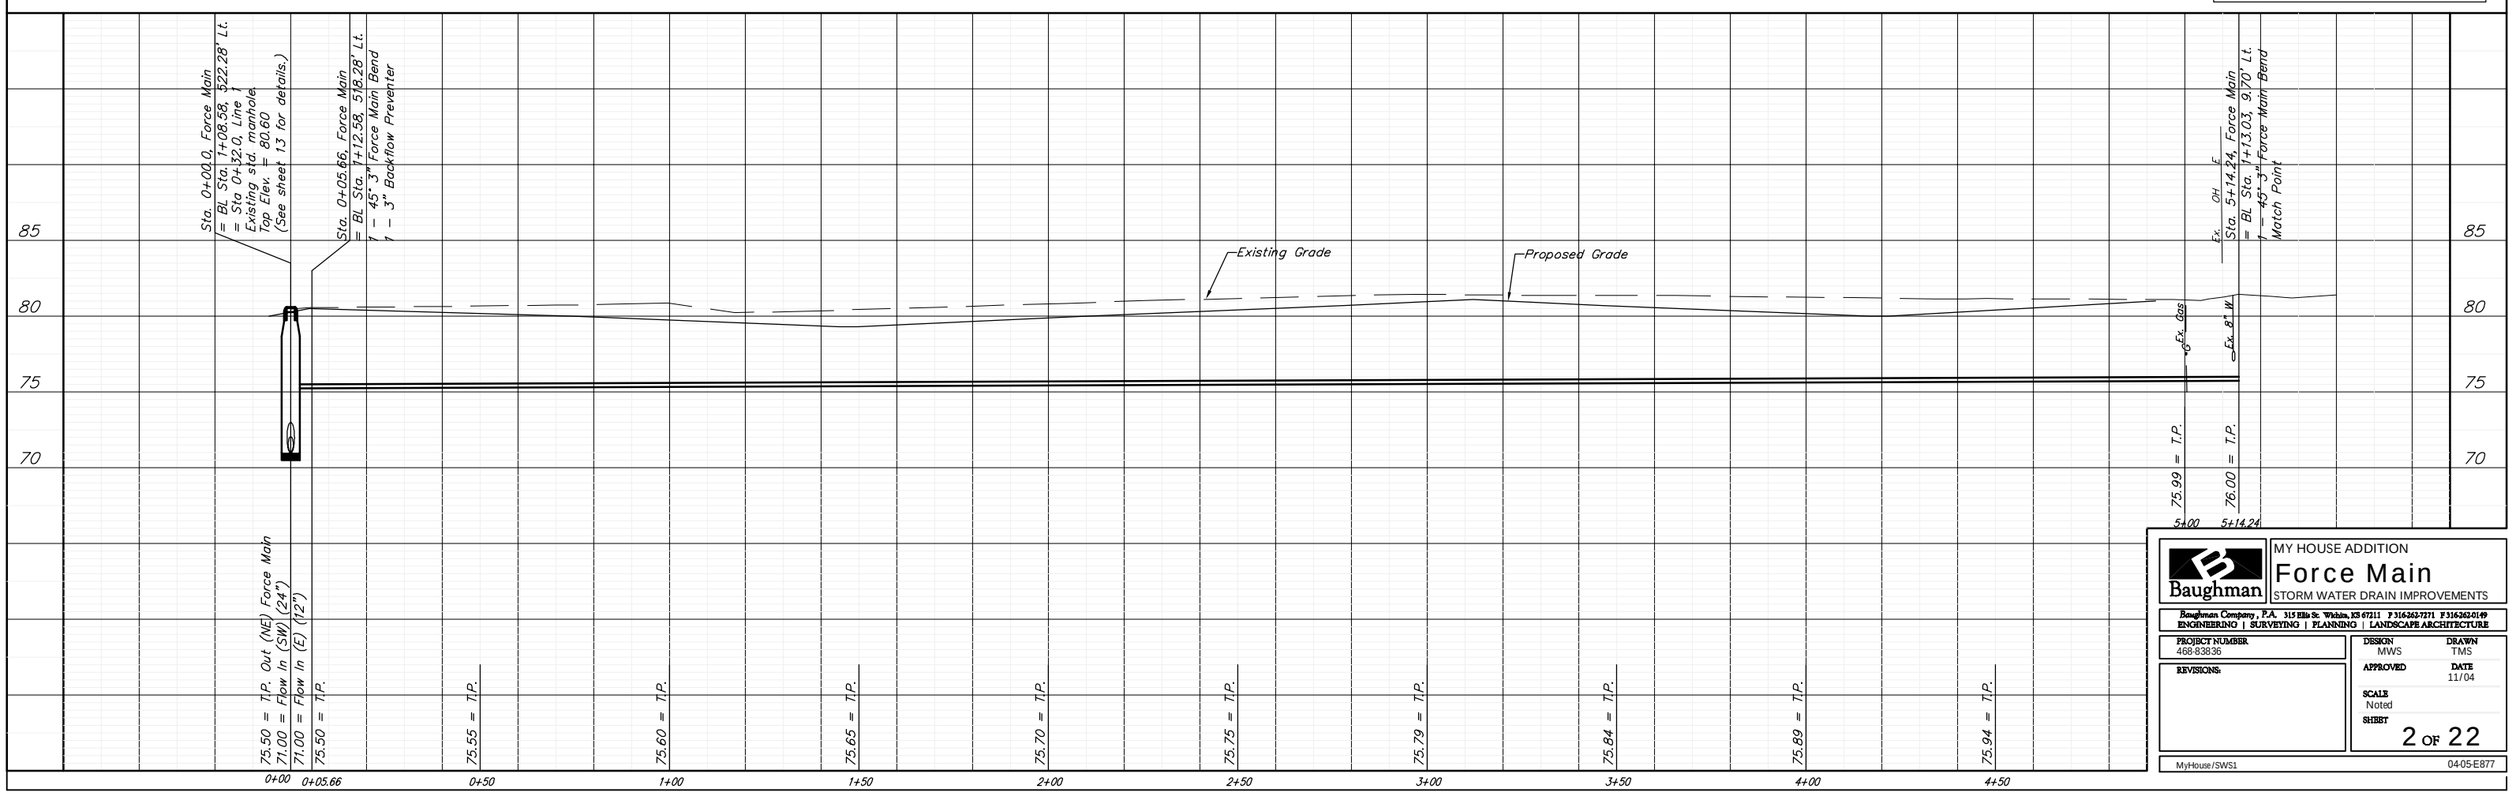

Baughman

MY HOUSE ADDITION

Force Main

STORM WATER DRAIN IMPROVEMENTS

Baughman Company, P.A. 315 Ellis St. Wichita, KS 67211 P 316-262-7271 F 316-262-0149
ENGINEERING | SURVEYING | PLANNING | LANDSCAPE ARCHITECTURE

PROJECT NUMBER 468-83836	DESIGN MWS / DRAWN TMS
REVISIONS:	APPROVED / DATE 11/04
	SCALE Noted
	SHEET 2 OF 22

MyHouse/SWS1 0405-E877