FHWA REGION NO.	STATE	PROJECT NO.	FISCAL YEAR	SHEET NO.	TOTAL SHEETS
7	KANSAS	87 N-0495-01	2011	56	64

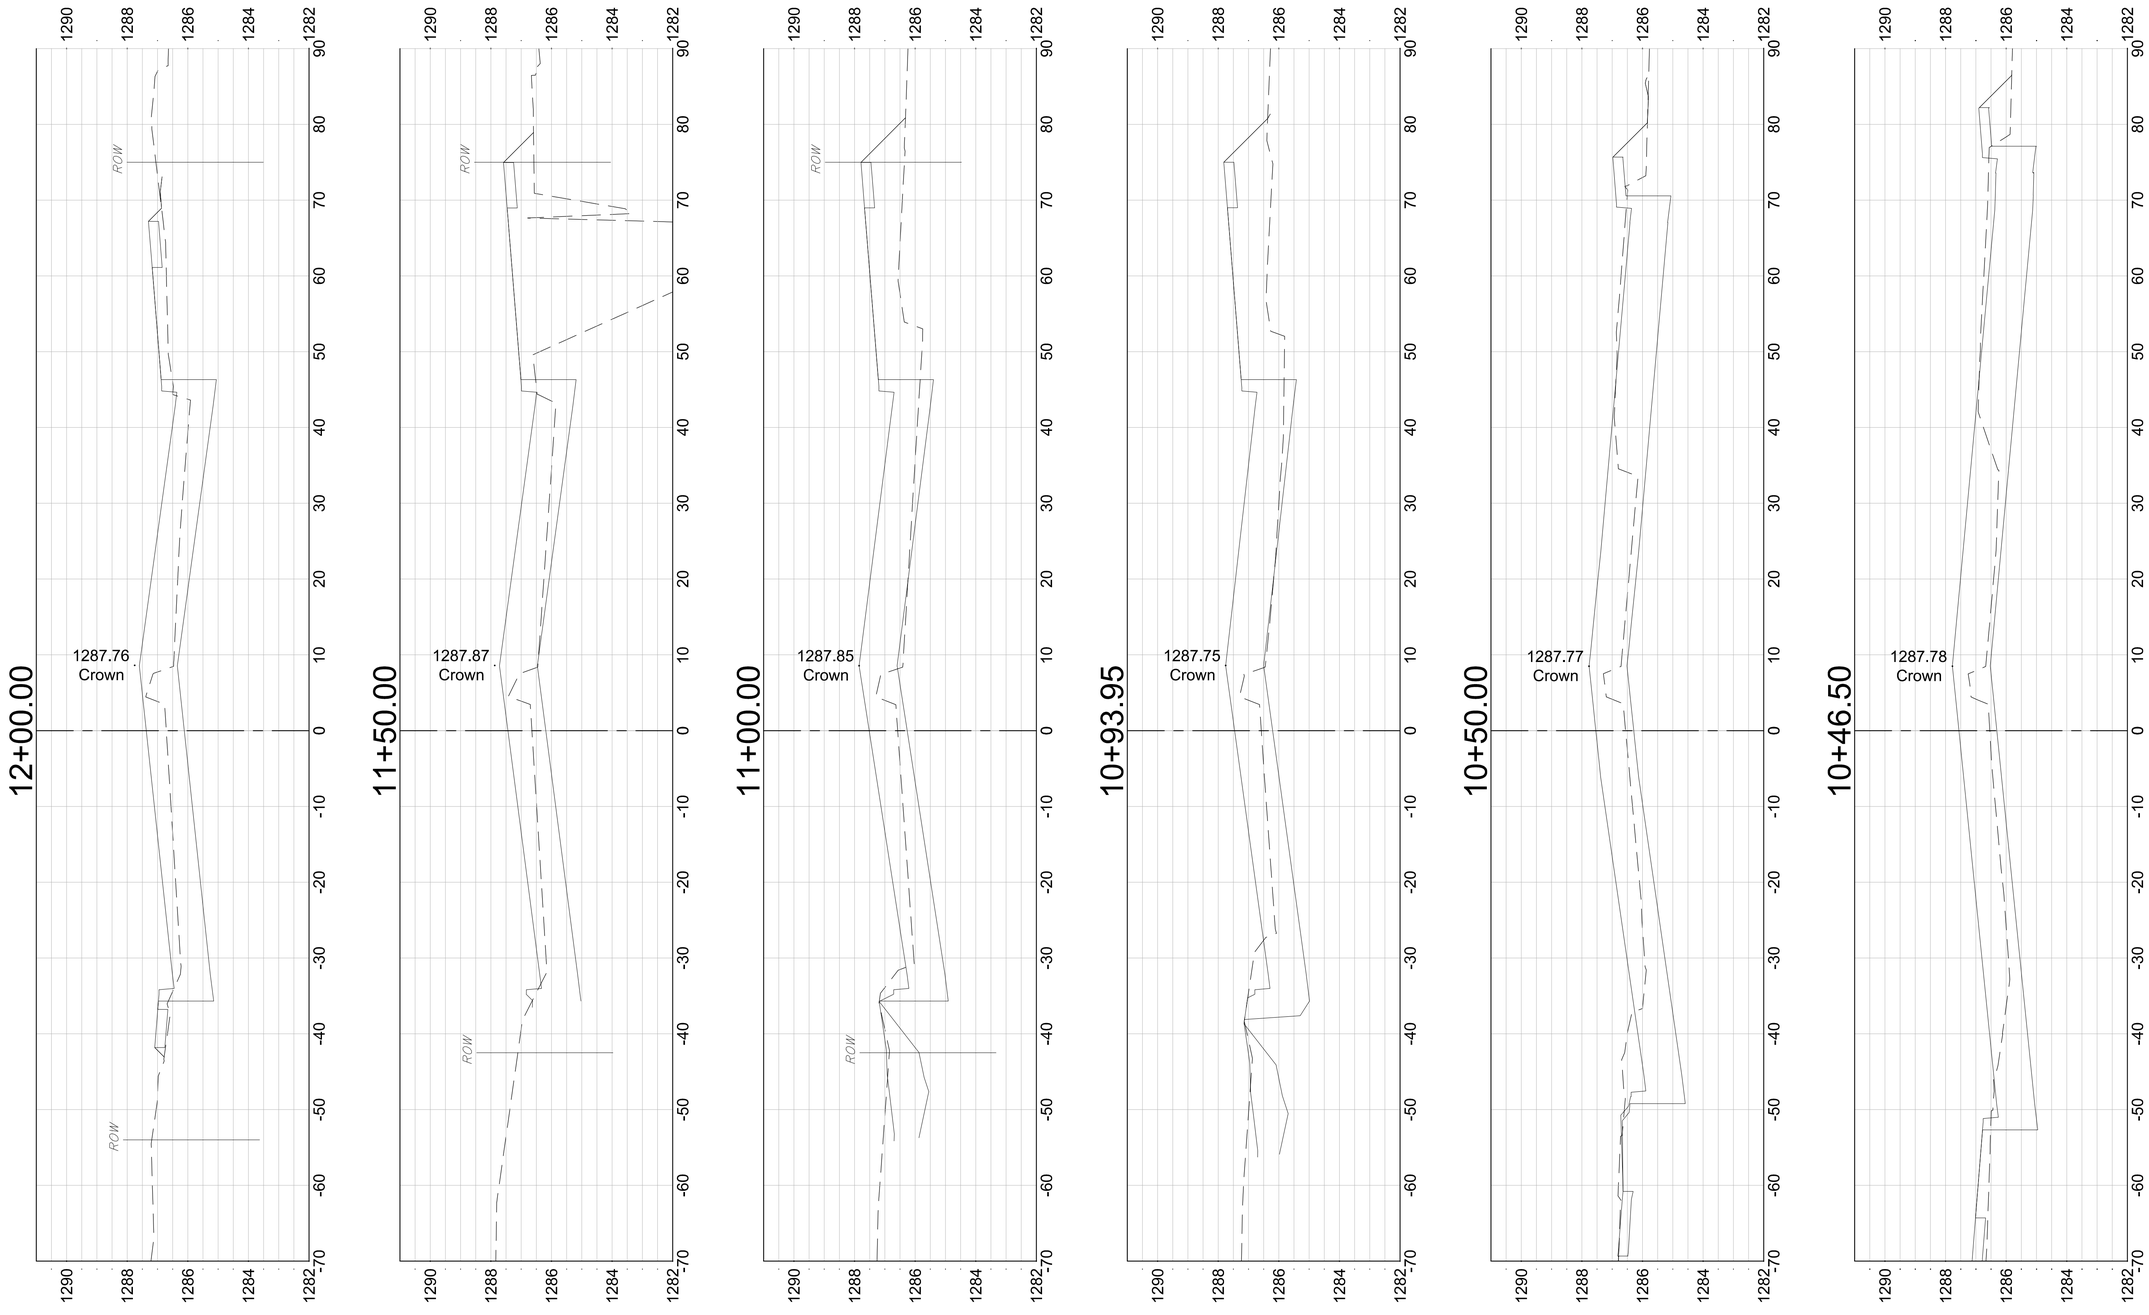

Drawing File: E:\Projects\Pawnee & Broadway\Civil 3d\Base.dwg

July, 2011

Designs: ENGINEER
Drawn: STAFF
Approved: ENGINEER
Scale: NOTED

Project No. 09-12-E435 CAPITAL IMPROVEMENT PROJECT

PAWNEE
CROSS SECTIONS

Baughman Company , P.A.
315 Ellis St. Wichita, KS 67211 P 316-262-7271 F 316-262-0149
ENGINEERING | SURVEYING | PLANNING | LANDSCAPE ARCHITECTURE

SHEET 56 OF 64