PROJECT NO.	YEAR	SHEET NO.	TOTAL SHEETS
472-84817 PHASE I	2011	32	113

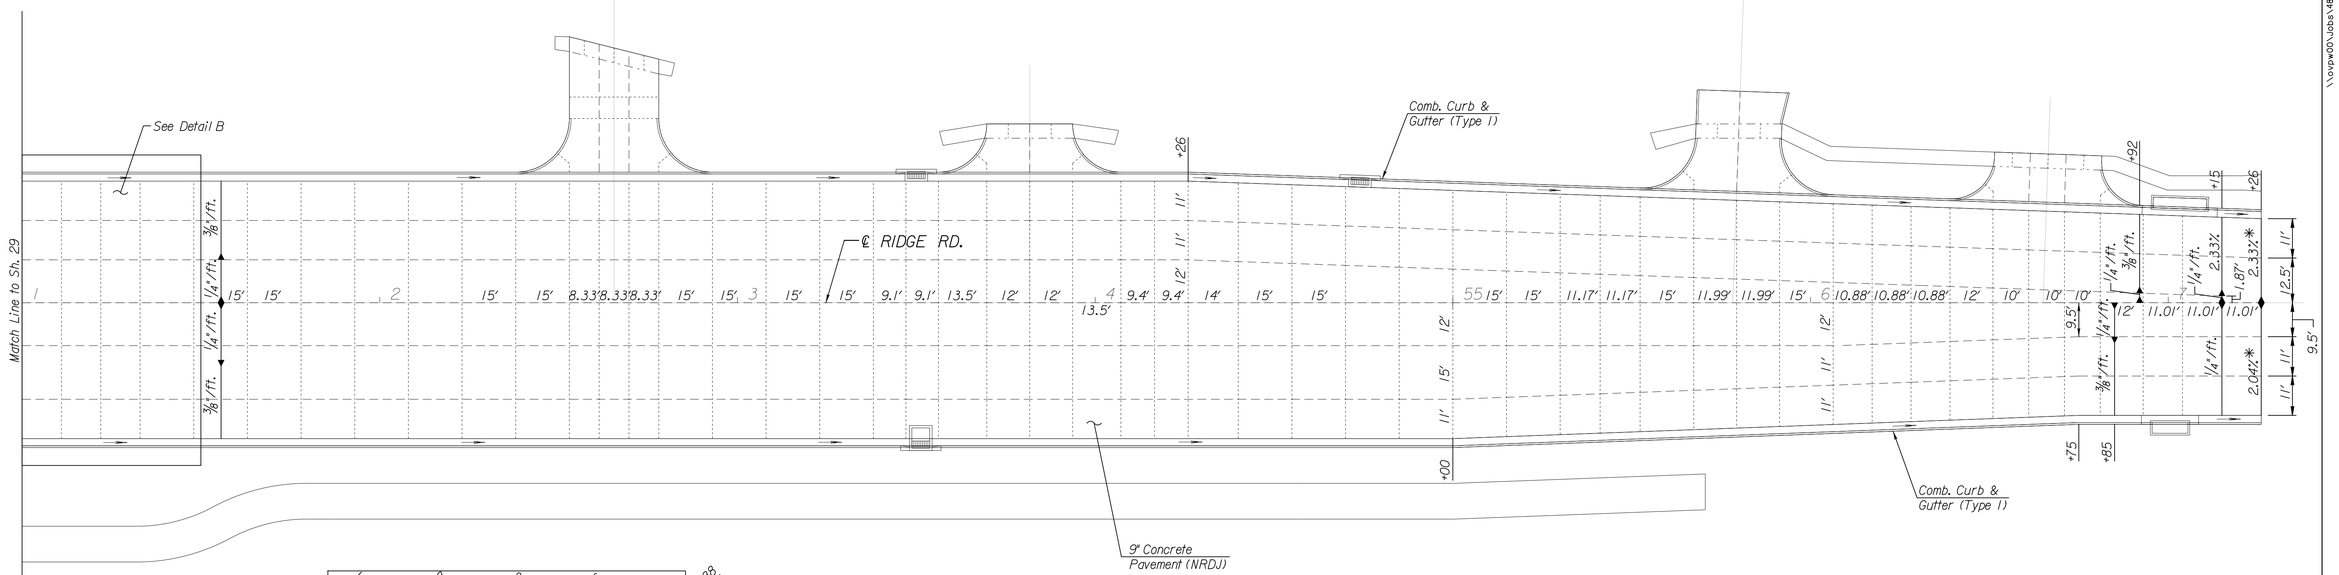

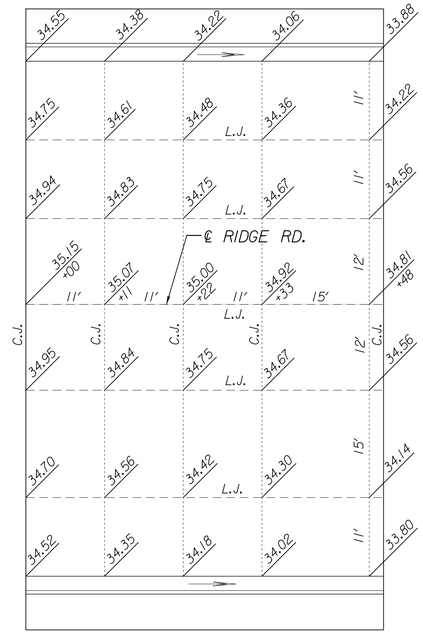

DETAIL B

LEGEND

- ✳ Match Existing
- Longitudinal Joint (L.J.)
- Transverse Contraction Joint (C.J.)
- ø Omit Dowels or Tie Bars

HNTB

CITY OF WICHITA
PUBLIC WORKS & UTILITIES ENGINEERING DIVISION

RIDGE ROAD
JOINT DETAILS

CITY ENGINEER
JAMES L. ARMOUR, P.E., L.S.

PROJECT NUMBER	OCA NUMBER	DATE
472-84817 PHASE I	770005	11/2011

CITY ENGINEER'S OFFICE
CITY HALL - SEVENTH FLOOR
455 NORTH MAIN STREET
WICHITA, KANSAS 67202-1620
(316) 268-4501

DESIGN | DRAWN

SHEET
32 of 113

Plotted on: Monday November 07, 2011 02:57 PM
mbechtel Plot Queue: \\ovpw00\PLTBW_IP
Plot Scale: 20.000000x0.000000 Pen Tables: \\ovpw00\Jobs\4809\Common\Highway\Library\plotpen\CC.22x36.pen
Design Filename: \\ovpw00\Jobs\4809\Ridge\CD\Details\Rdg_Intersection-Joint.dgn
\\ovpw00\Jobs\4809\Ridge\CD\Details\Rdg_Intersection-Joint.dgn