PROJECT NO.	YEAR	SHEET NO.	TOTAL SHEETS
472-84817 PHASE I	2011	60	113

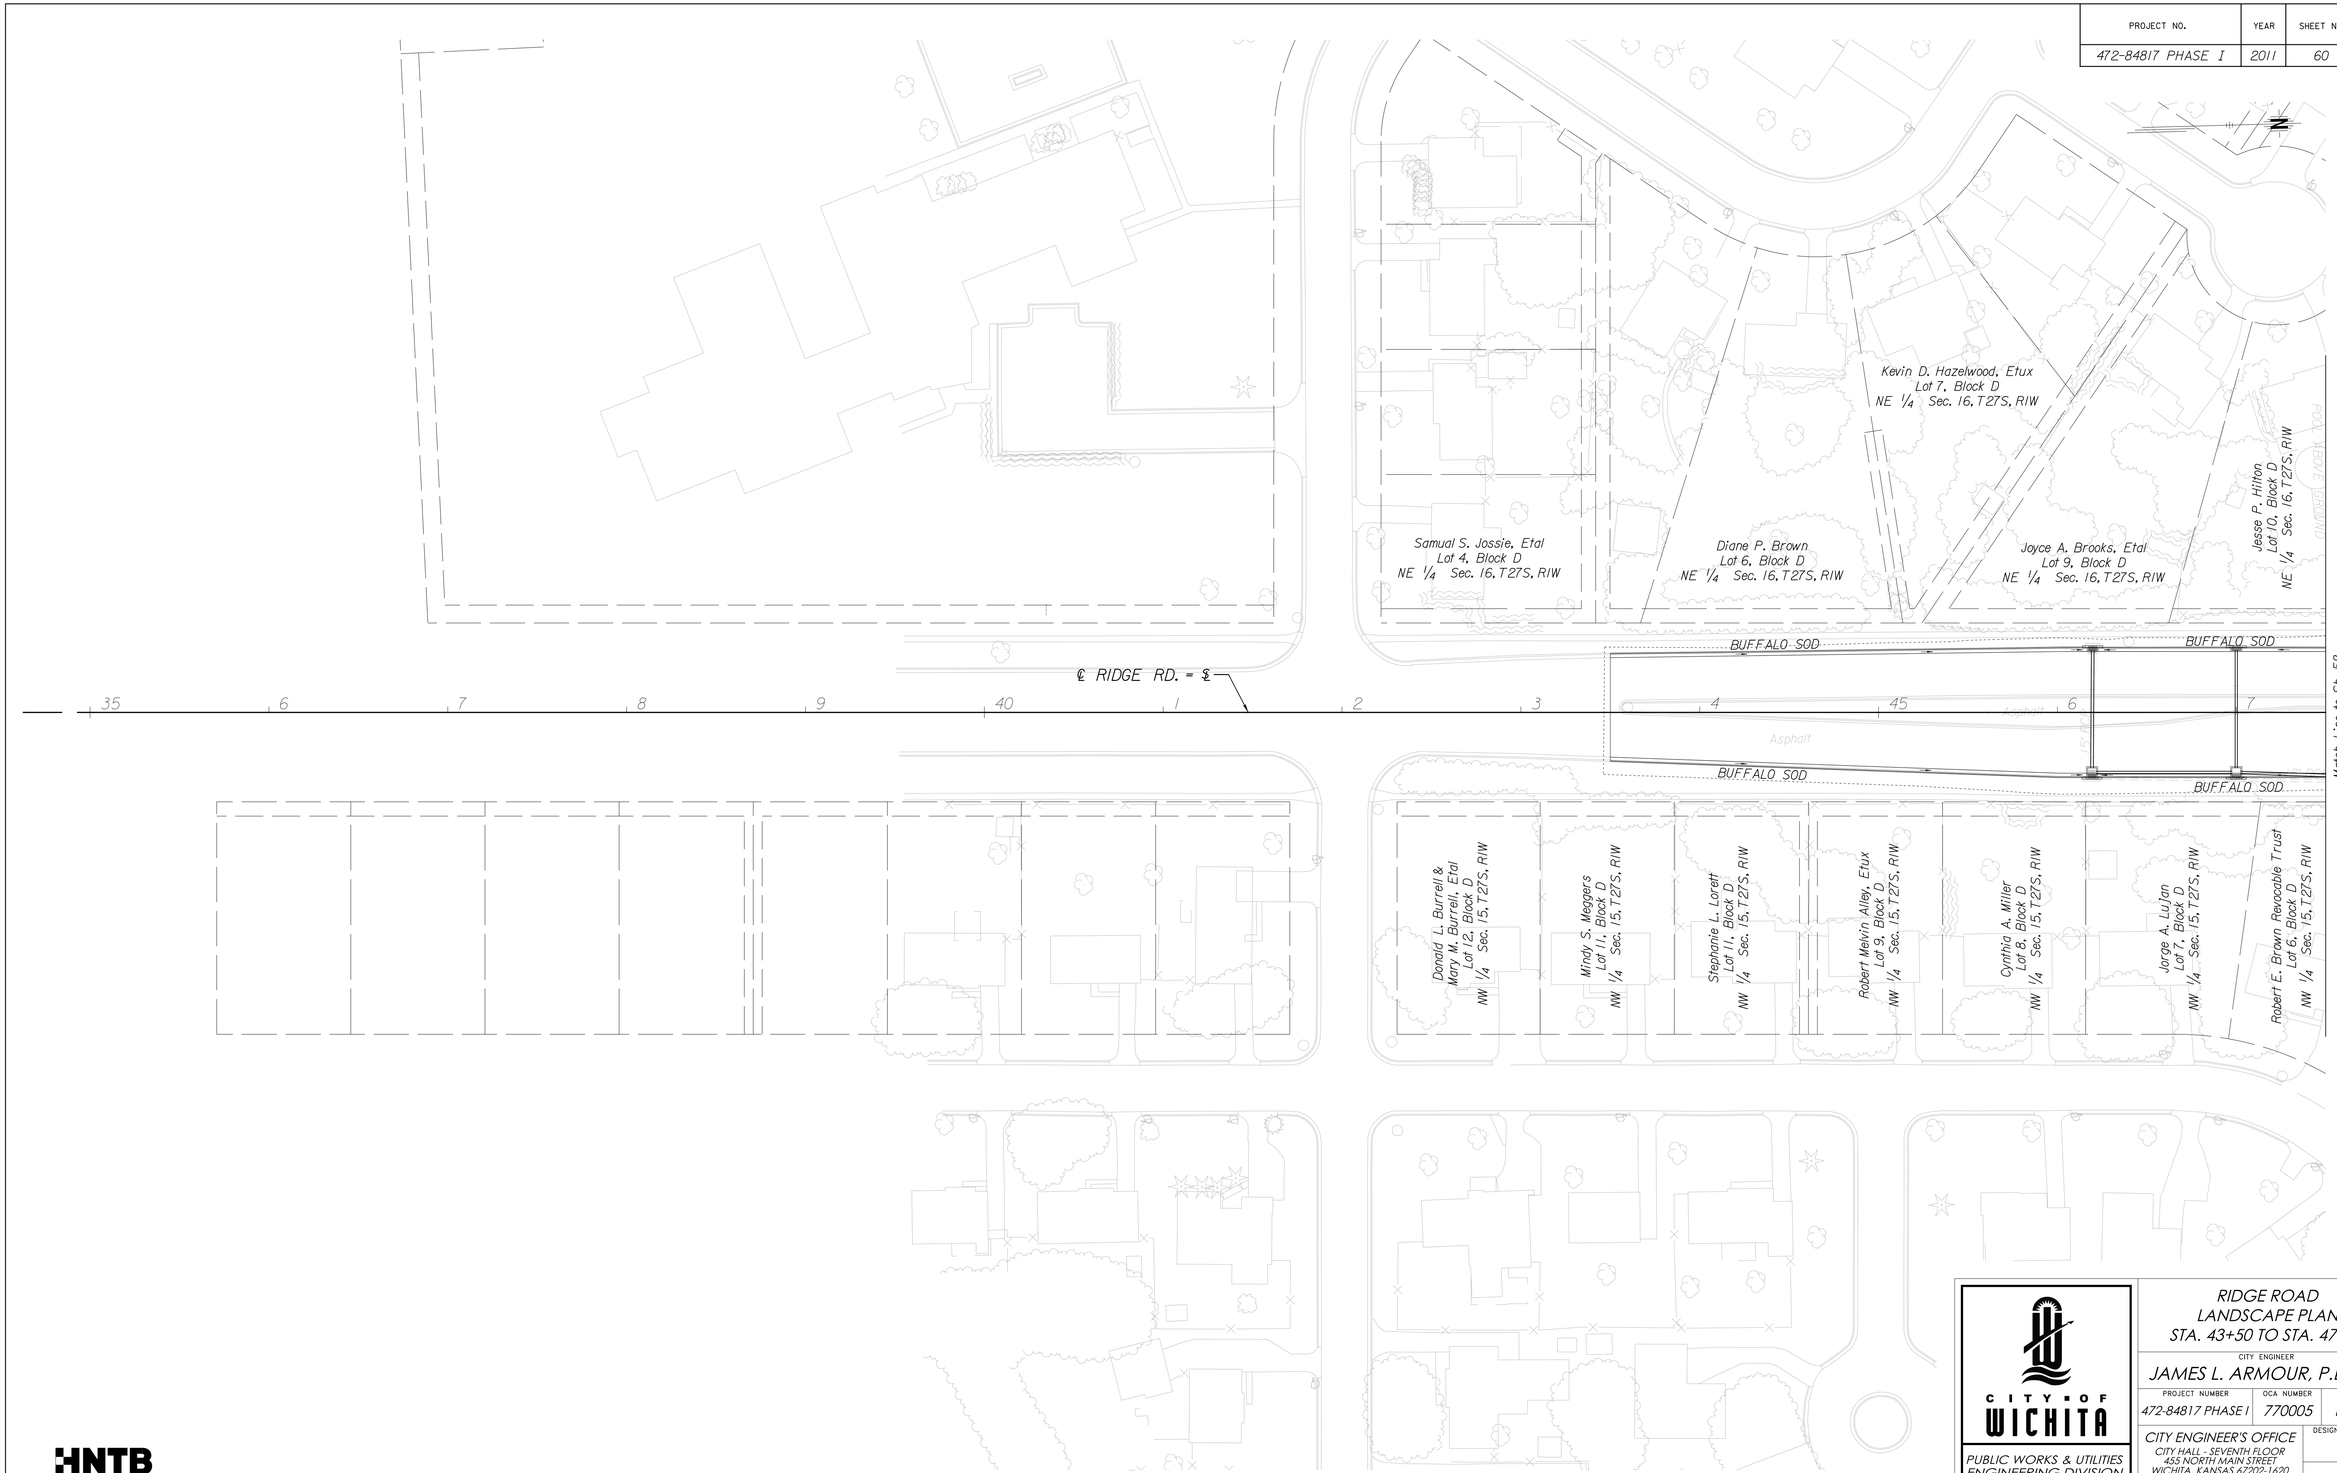

HNTB

CITY OF WICHITA
PUBLIC WORKS & UTILITIES
ENGINEERING DIVISION

RIDGE ROAD
LANDSCAPE PLAN
STA. 43+50 TO STA. 47+50

CITY ENGINEER
JAMES L. ARMOUR, P.E., L.S.

PROJECT NUMBER	OCA NUMBER	DATE
472-84817 PHASE I	770005	11/2011

CITY ENGINEER'S OFFICE
CITY HALL - SEVENTH FLOOR
455 NORTH MAIN STREET
WICHITA, KANSAS 67202-1620
(316) 268-4501

DESIGN | DRAWN

SHEET
60 of 113

Plotted on: Tuesday September 27, 2011 09:44 AM
mbecht-fel Plot Queue: \\ovpw00\FLTBWI_JP
Plot Scale: 40.000000:1.000000 Pen Table: \\ovpw00\Jobs\4809\Common\Highway\Library\plotpen\CC_22x36.pen
Design Filename: \\ovpw00\Jobs\4809\Ridge\CD\Plan\Rdg_lscape-plan.dgn

\\ovpw00\Jobs\4809\Ridge\CD\Plan\Rdg_lscape-plan.dgn