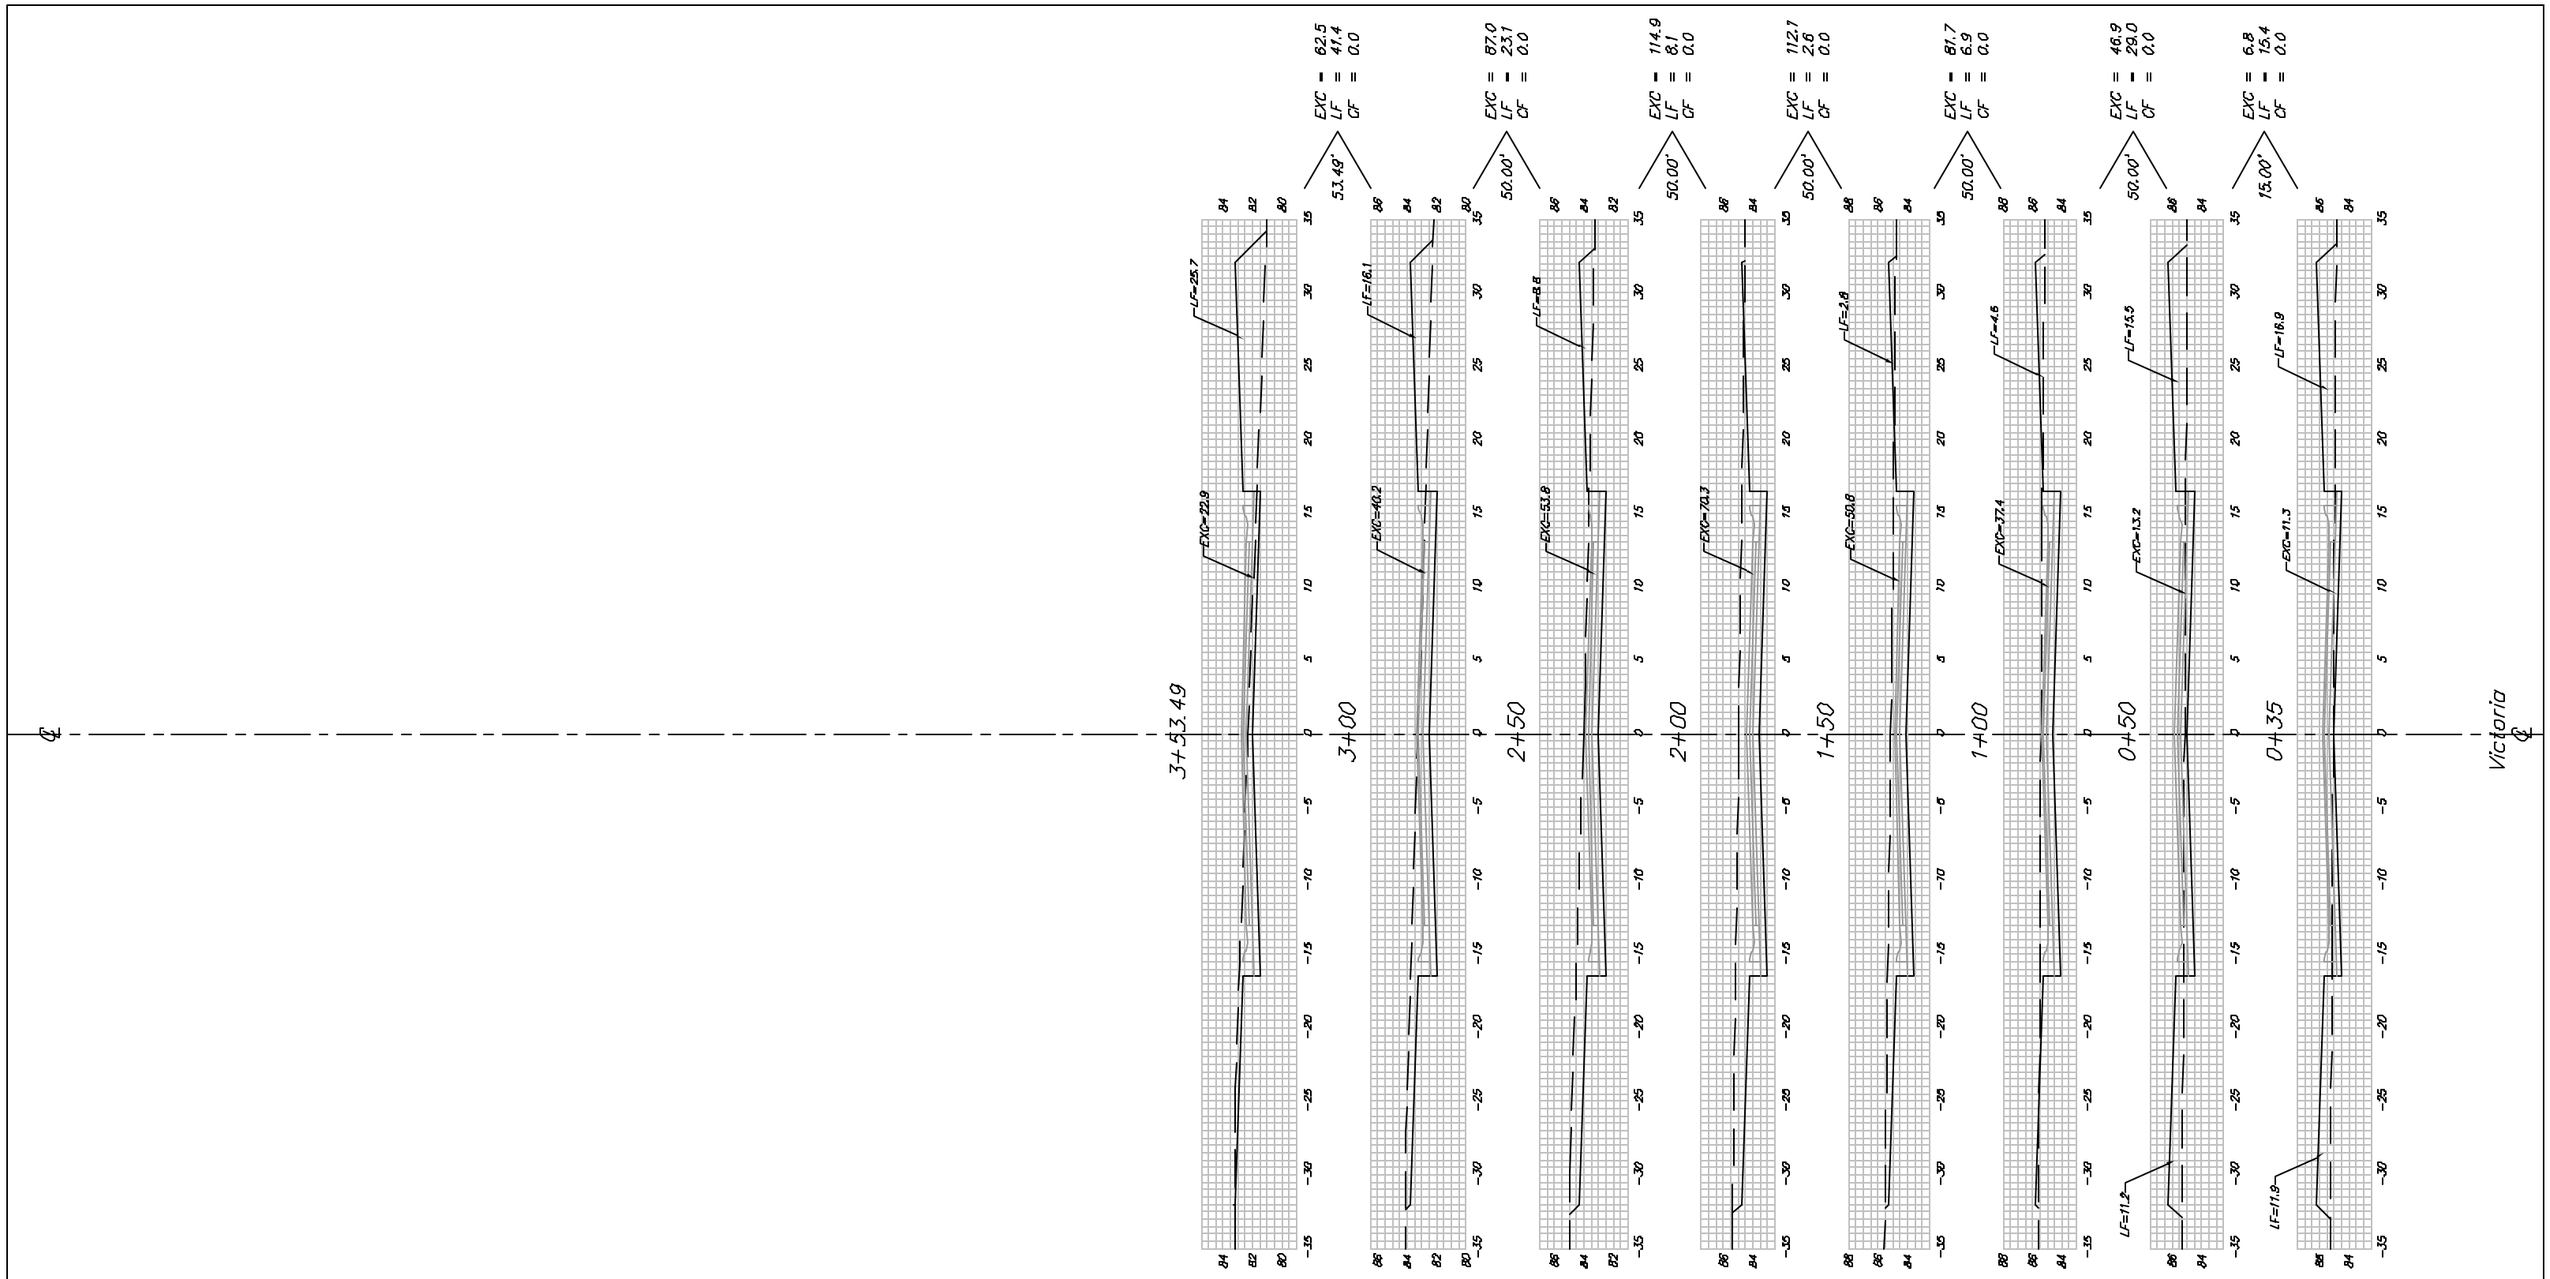

Sheet Totals:

Excavation	=	511.9 C.Y.
Loose Fill	=	125.5 C.Y.
Compacted Fill	=	0.0 C.Y.

BAUGHMAN COMPANY P.A.
ENGINEERING, SURVEYING, & PLANNING
318-262-7371 • 315 ELLIS • WICHITA, KANSAS 67211

REV.

PROJECT NUMBER
472-83625

SHEET 18 OF 19

Hidden Oak/X35