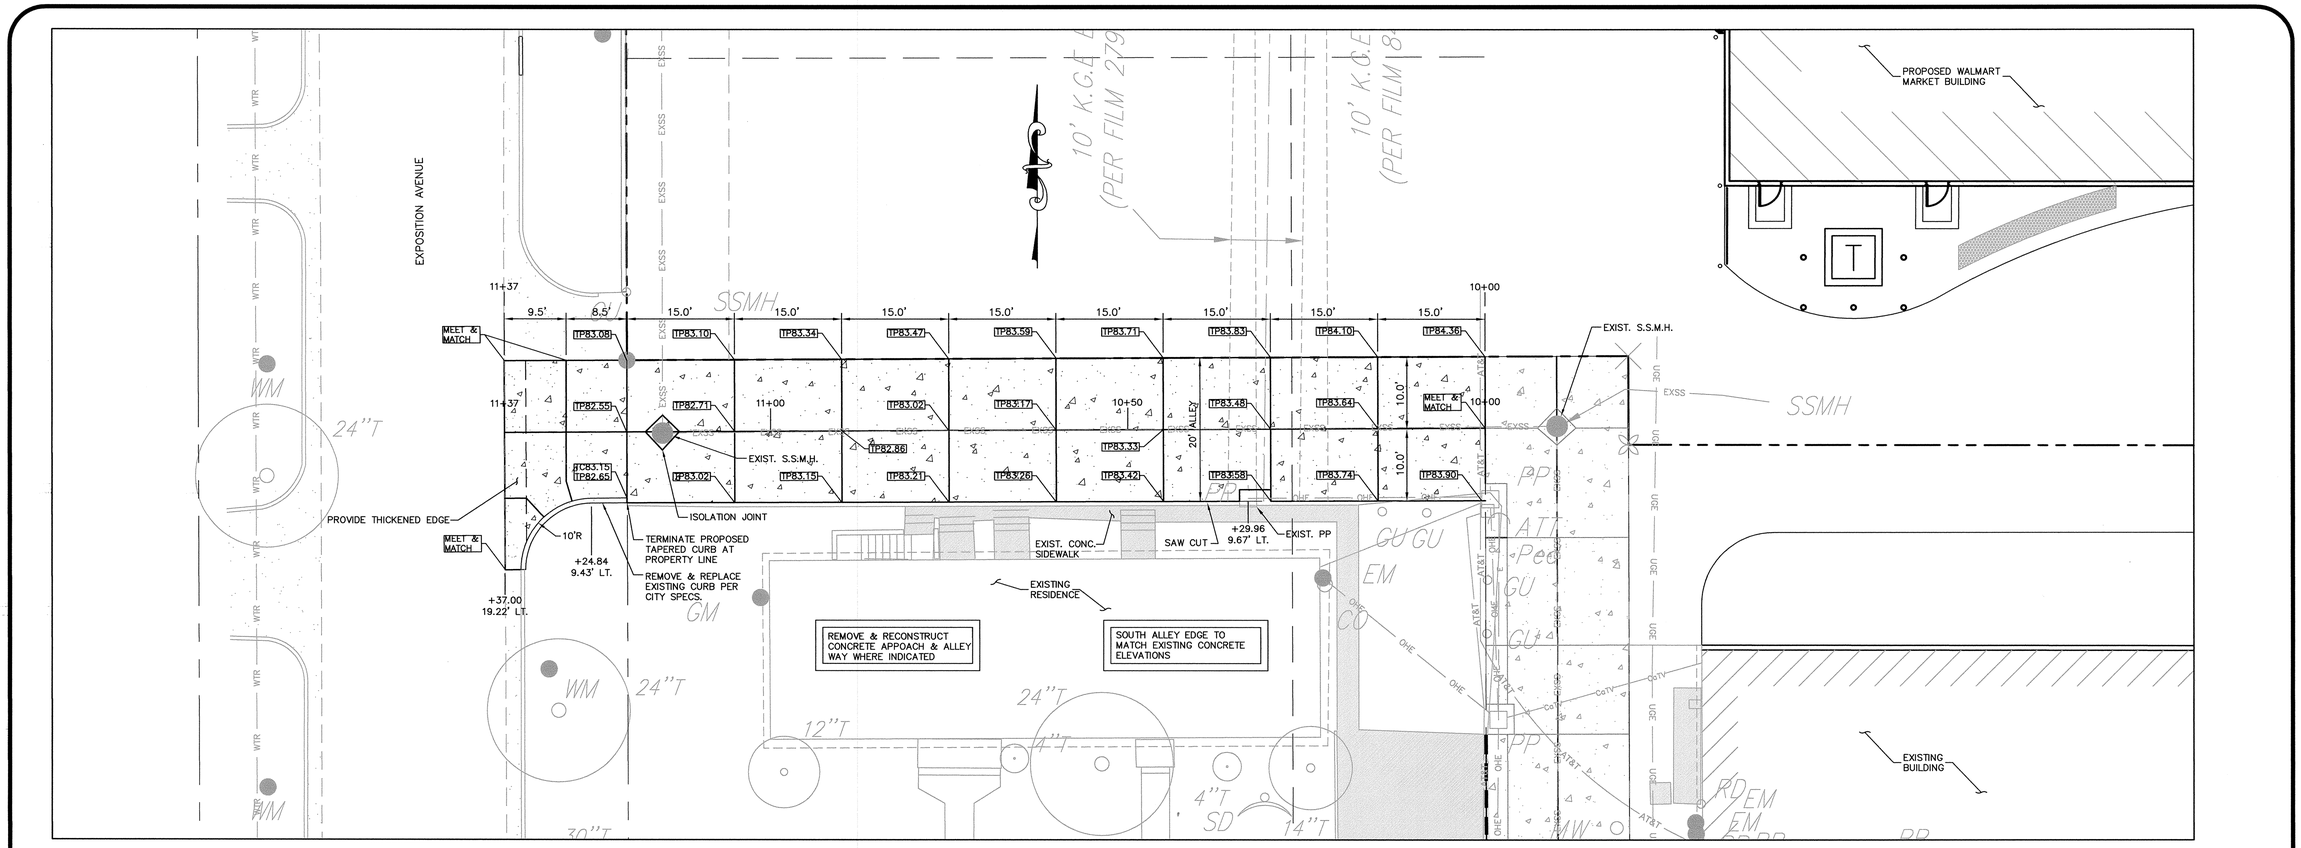

CONCRETE JOINT & PAVING LIMIT DETAIL OF EAST/WEST ALLEY DRIVE

SCALE: 1"=10'

LEGEND

KV	LIGHT POLE AND FIXTURE TYPE (REF: SITE PLAN FOR DETAILS)
FV	FLOOD LIGHT
	3 WAY FIRE HYDRANT
	W.L. TEE
	W.L. GATE VALVE (G.V.)
	W.L. BENDS
	STORM SEWER INLET
	STORM SEWER CURB INLET
	STORM SEWER MANHOLE (SWMH)
—IRR—	IRRIGATION WATER LINE
—UGE—	POWER UNDERGROUND BY CONTRACTOR
—UGT—	TELEPHONE UNDERGROUND (PER CITY STDS)
—G—	GAS LINE
—CATV—	CABLE TV
U/E	UTILITY EASEMENT
SS	SANITARY SEWER
W.L.	WATER LINE
DS	DOWNSPOUT
PP	POWER POLE
M&M	MEET & MATCH
TP	TOP OF PAVEMENT
TC	TOP OF CURB

ALLEY DRIVE DETAILS

WALMART MARKET #5991-00

31st STREET & S. SENECA STREET WICHITA, KANSAS

SMC Consulting Engineers, P.C.
815 West Main – Oklahoma City, OK 73106
PH: 405-232-7715 Fax: 405-232-7859
SMC
KANSAS CERTIFICATE OF AUTHORIZATION NO. E-335 EXP. DEC. 31, 2011

No.	Revision	By	Date

TERENCE L. HAYNES LICENSED 14583 KANSAS PROFESSIONAL ENGINEER 4/12/11

NOT VALID FOR CONSTRUCTION UNLESS SIGNED IN THIS BLOCK

DATE: 04/12/11
DRAWN BY: MDS
PROJECT NO.: 4966.00
SCALE: AS SHOWN
ENGINEER: TERENCE L. HAYNES, P.E. #14583
SHEET NO. C-12.2.1

G:\4966\Alley Drive Plans\4966MD63.dwg, 4/13/2011 9:17:54 AM