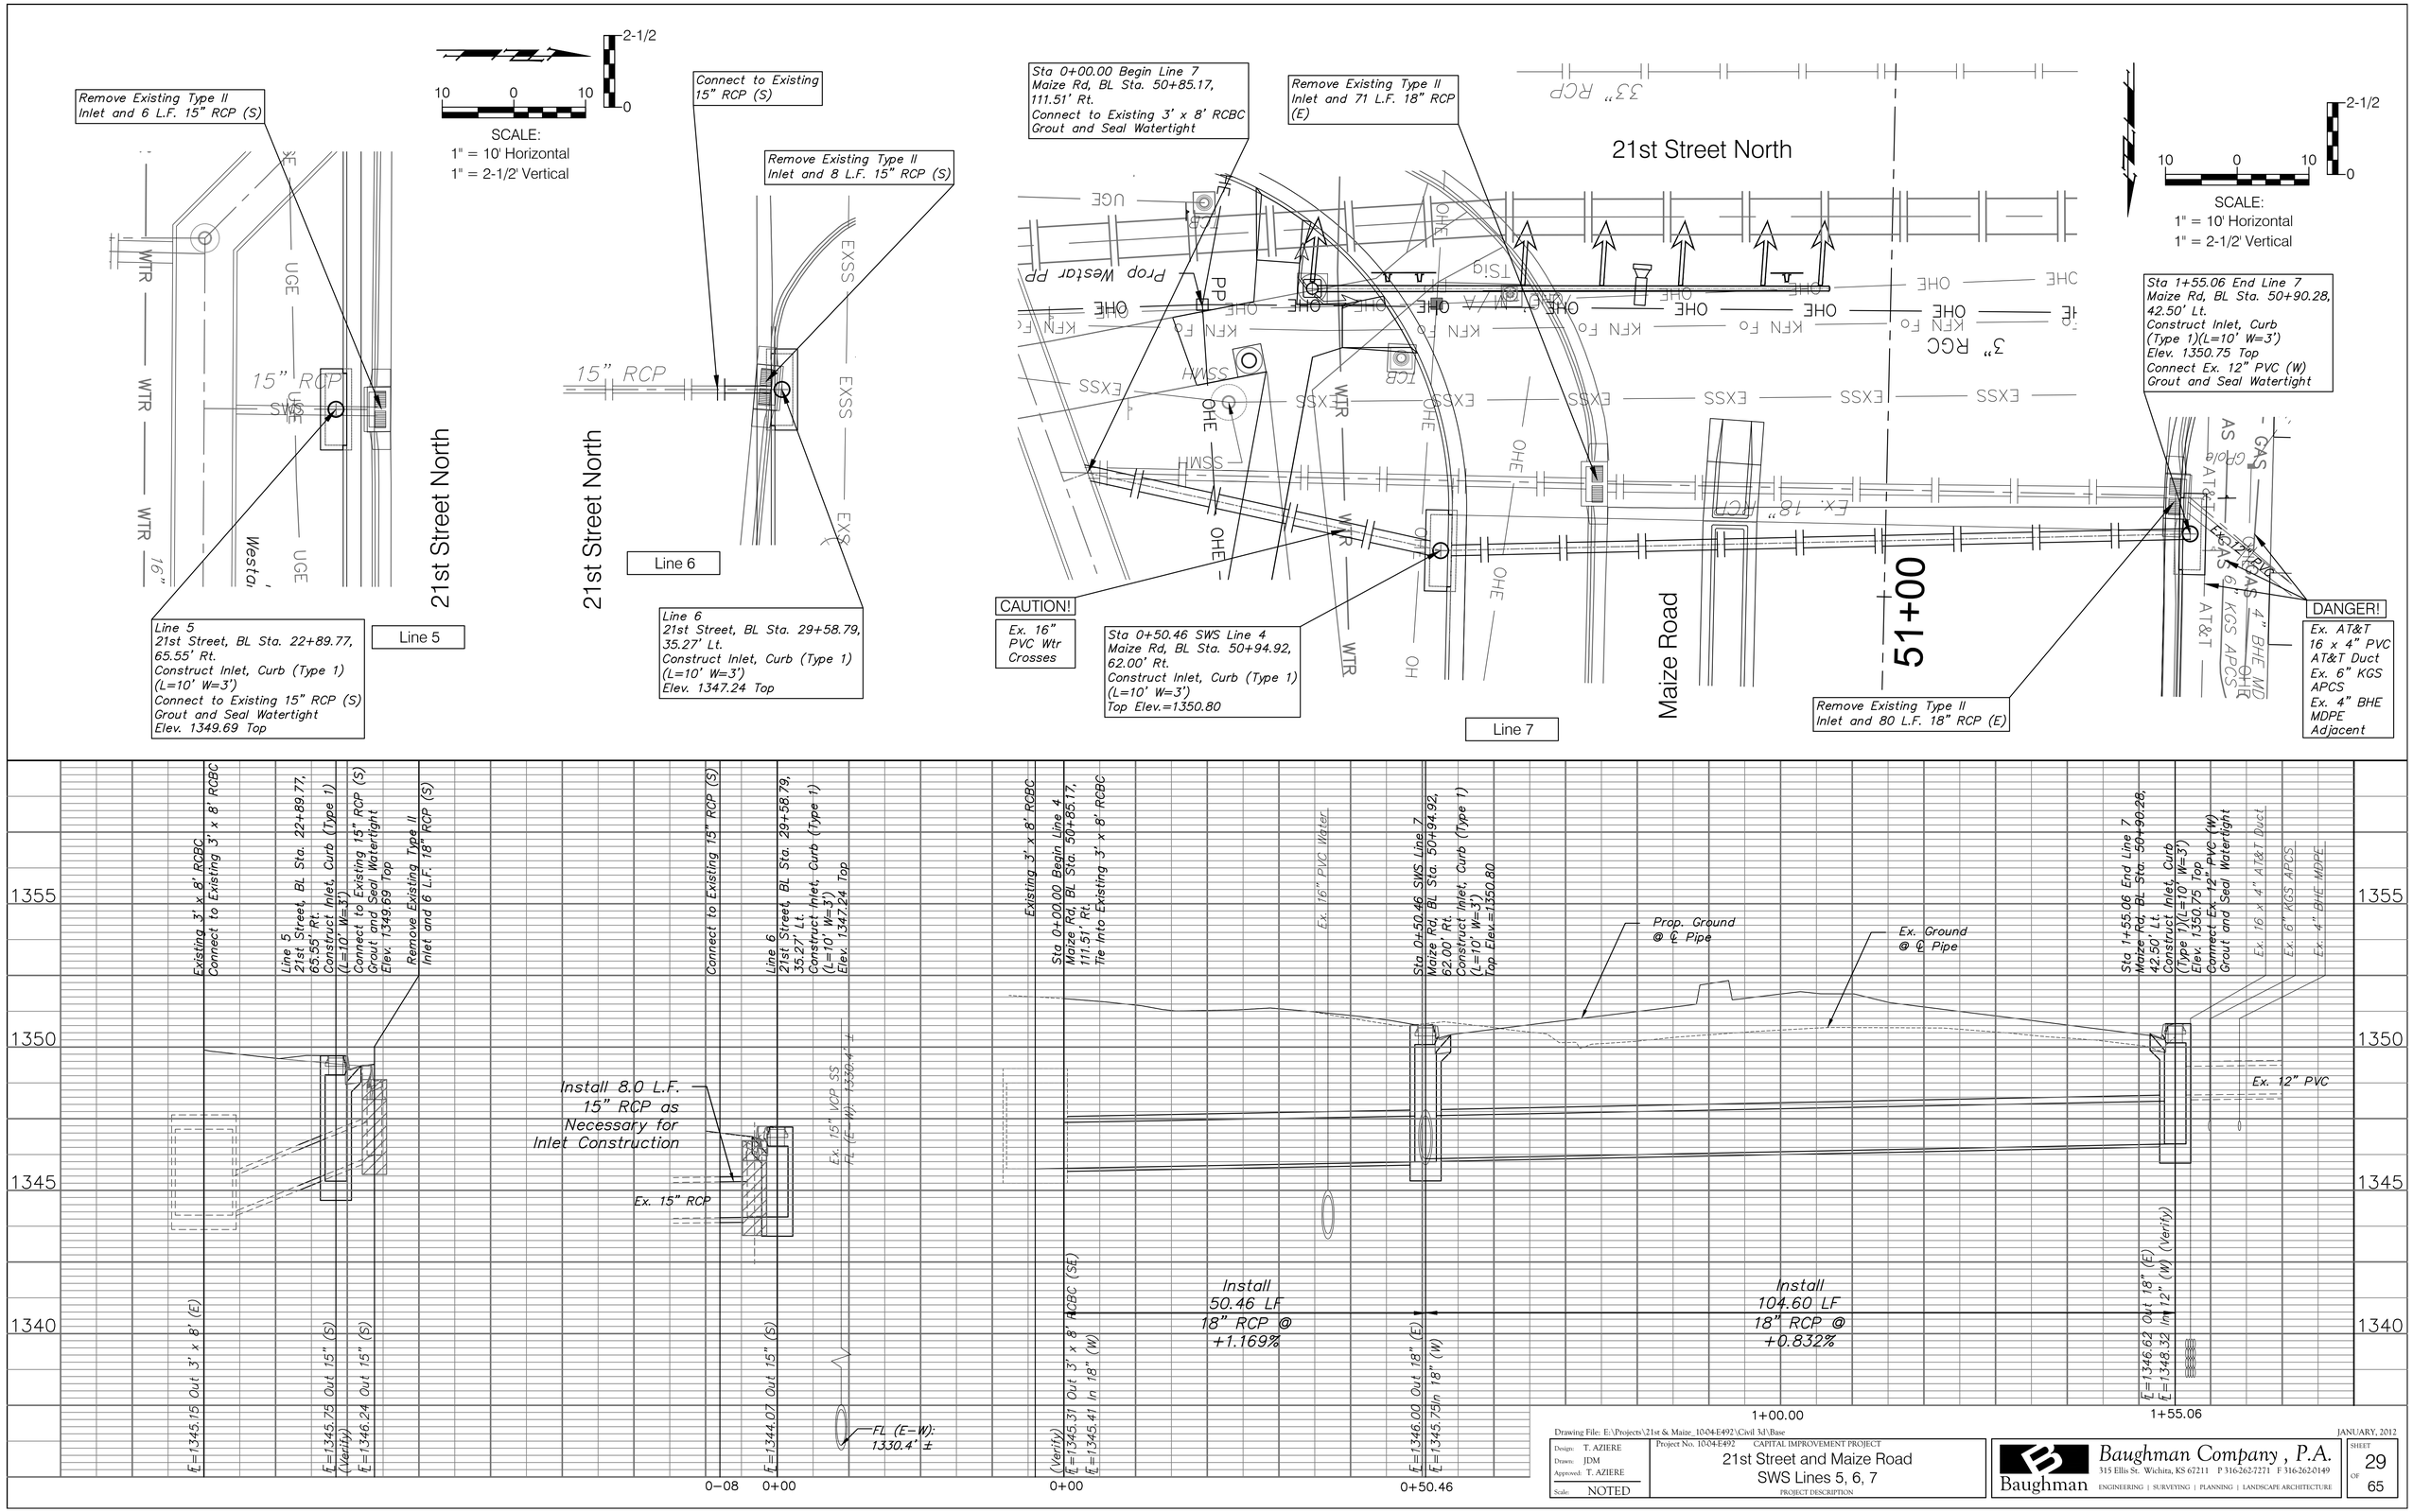

Drawing File: E:\Projects\21st & Maize_1004-E492\Civil 3d\Base

JANUARY, 2012

Design: T. AZIERE	Project No. 1004-E492 CAPITAL IMPROVEMENT PROJECT	Baughman Company , P.A.
Drawn: JDM	21st Street and Maize Road	315 Ellis St. Wichita, KS 67211 P 316-262-7271 F 316-262-0149
Approved: T. AZIERE	SWS Lines 5, 6, 7	ENGINEERING | SURVEYING | PLANNING | LANDSCAPE ARCHITECTURE
Scale: NOTED	PROJECT DESCRIPTION	

SHEET 29 OF 65