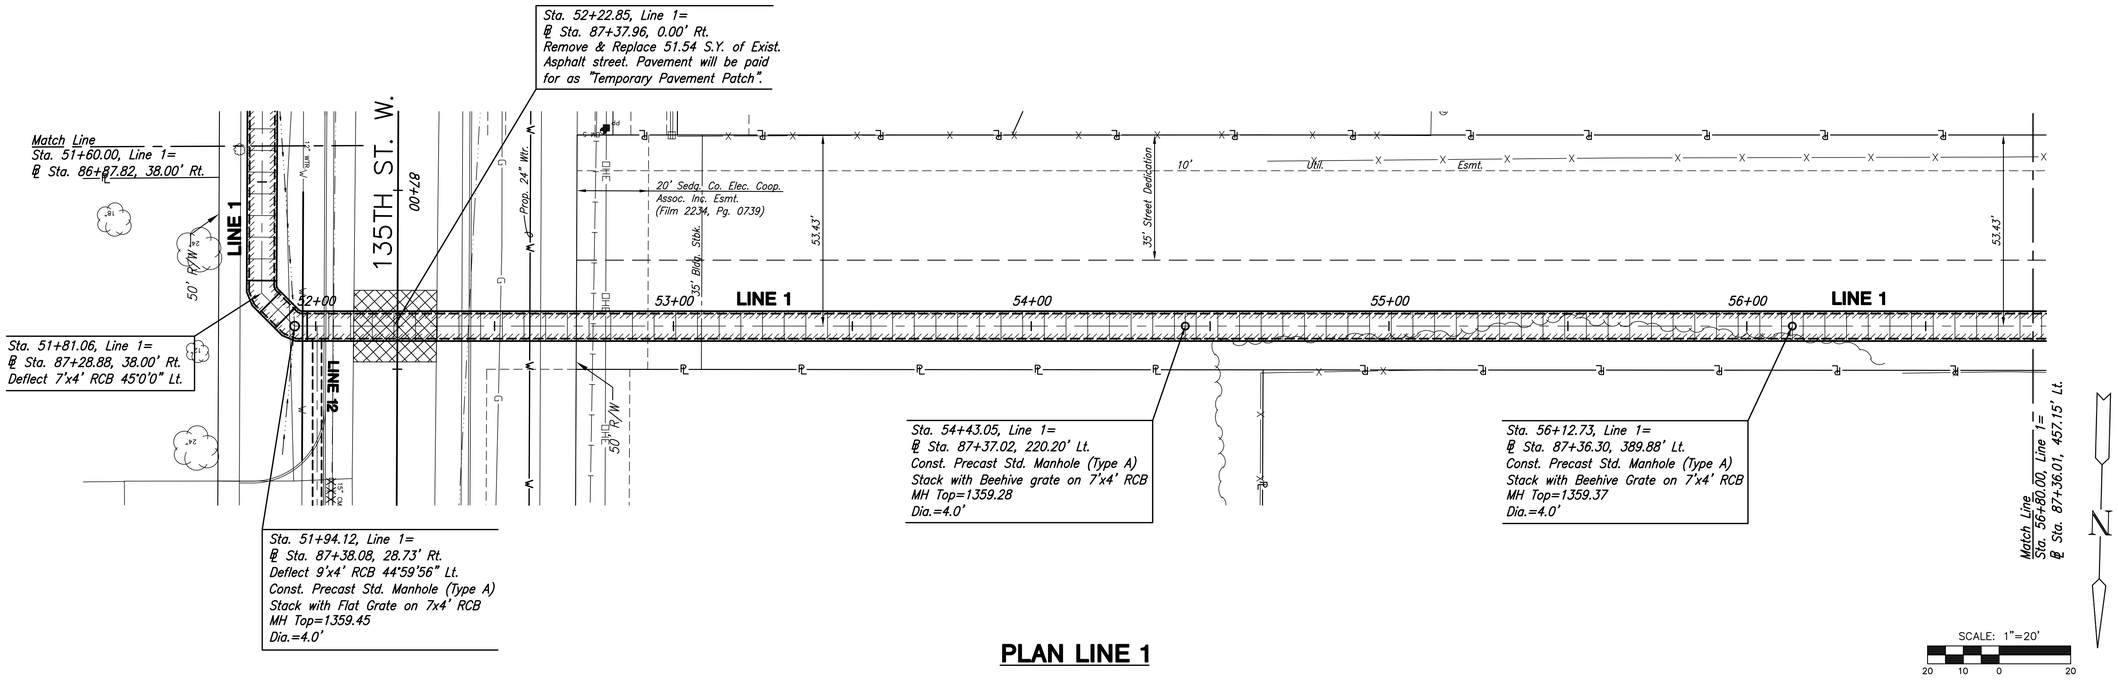

PLAN LINE 1

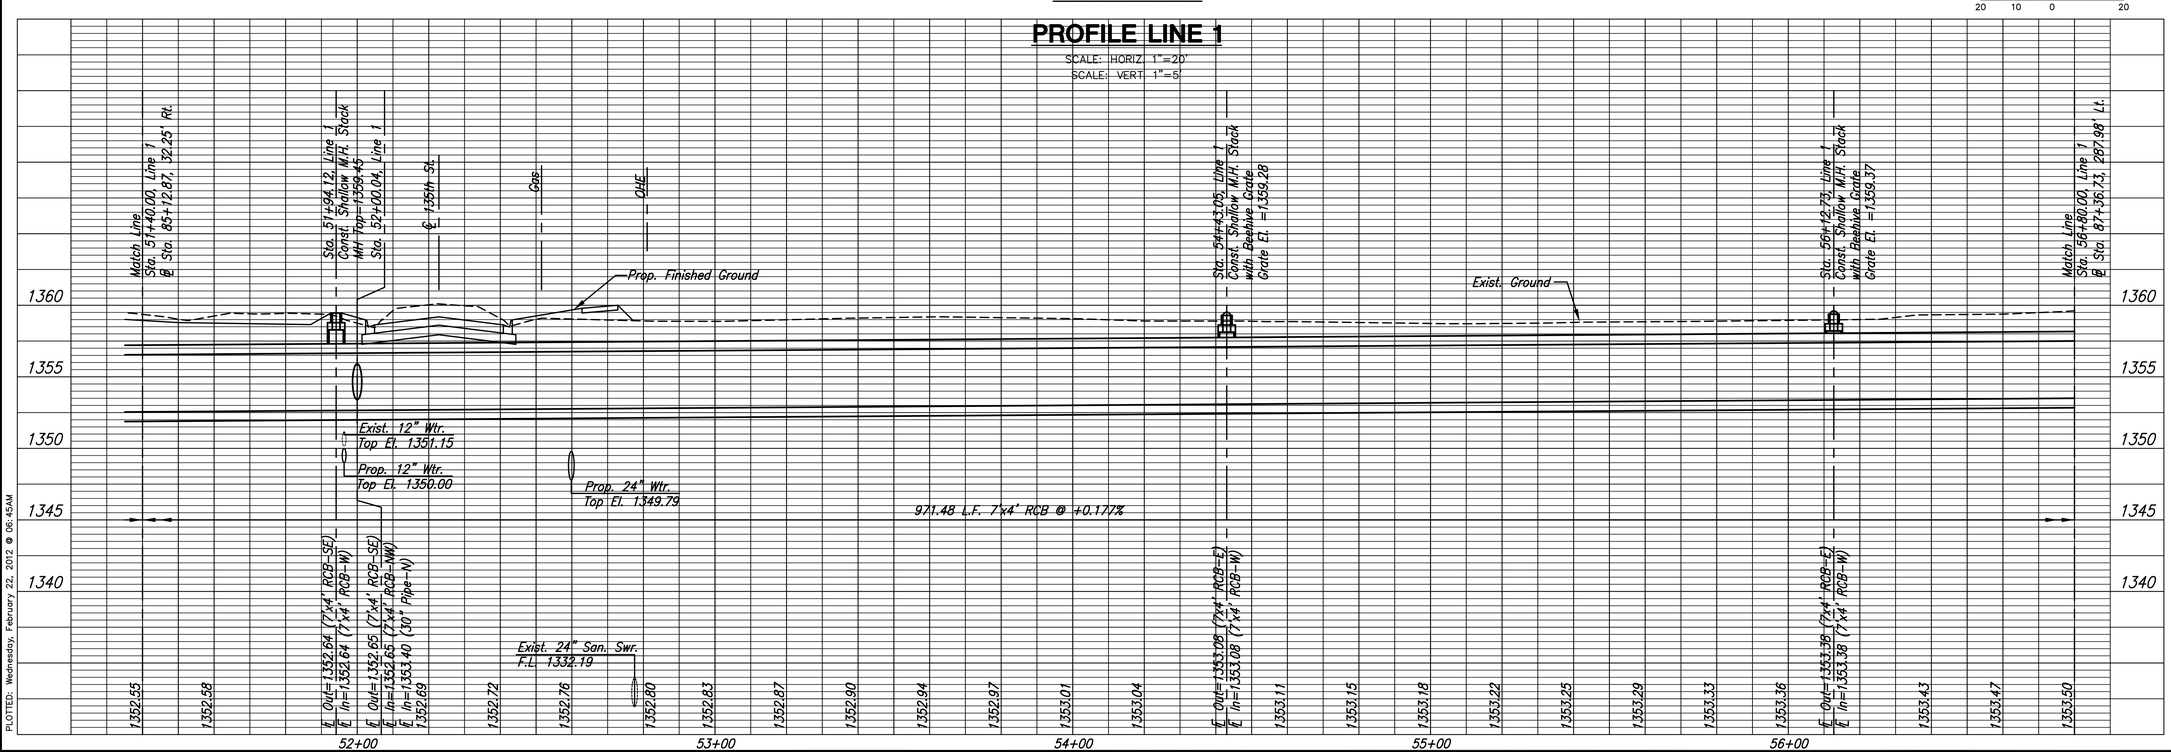

PLOTTED: Wednesday, February 22, 2012 @ 06:45AM

J:\Civil\10265\DWG\Sws\10265-D08

MKEC ENGINEERING CONSULTANTS, INC.
411 N. WEBB ROAD
WICHITA, KS. 67206
316 - 684 - 9600

JAY ANDLE LICENSED PROFESSIONAL ENGINEER

STREET IMPROVEMENTS FOR 135th Street West

from 13th Street to 21st Street North

STORM SEWER LINE 1 STA. 51+40 TO STA. 56+80

SHEET TITLE

MKEC PROJ #10265

PROJECT NUMBER

DESIGN BY	JRA
DRAWN BY	WNJ
CHECKED BY	JRA

ISSUED: February 2012

REVISED