PROJECT NO.	YEAR	SHEET NO.	TOTAL SHEETS
35-04171-042		42	50

NOTE BOOK
NO.
TEMPLATE
AREAS
AREAS CHECKED

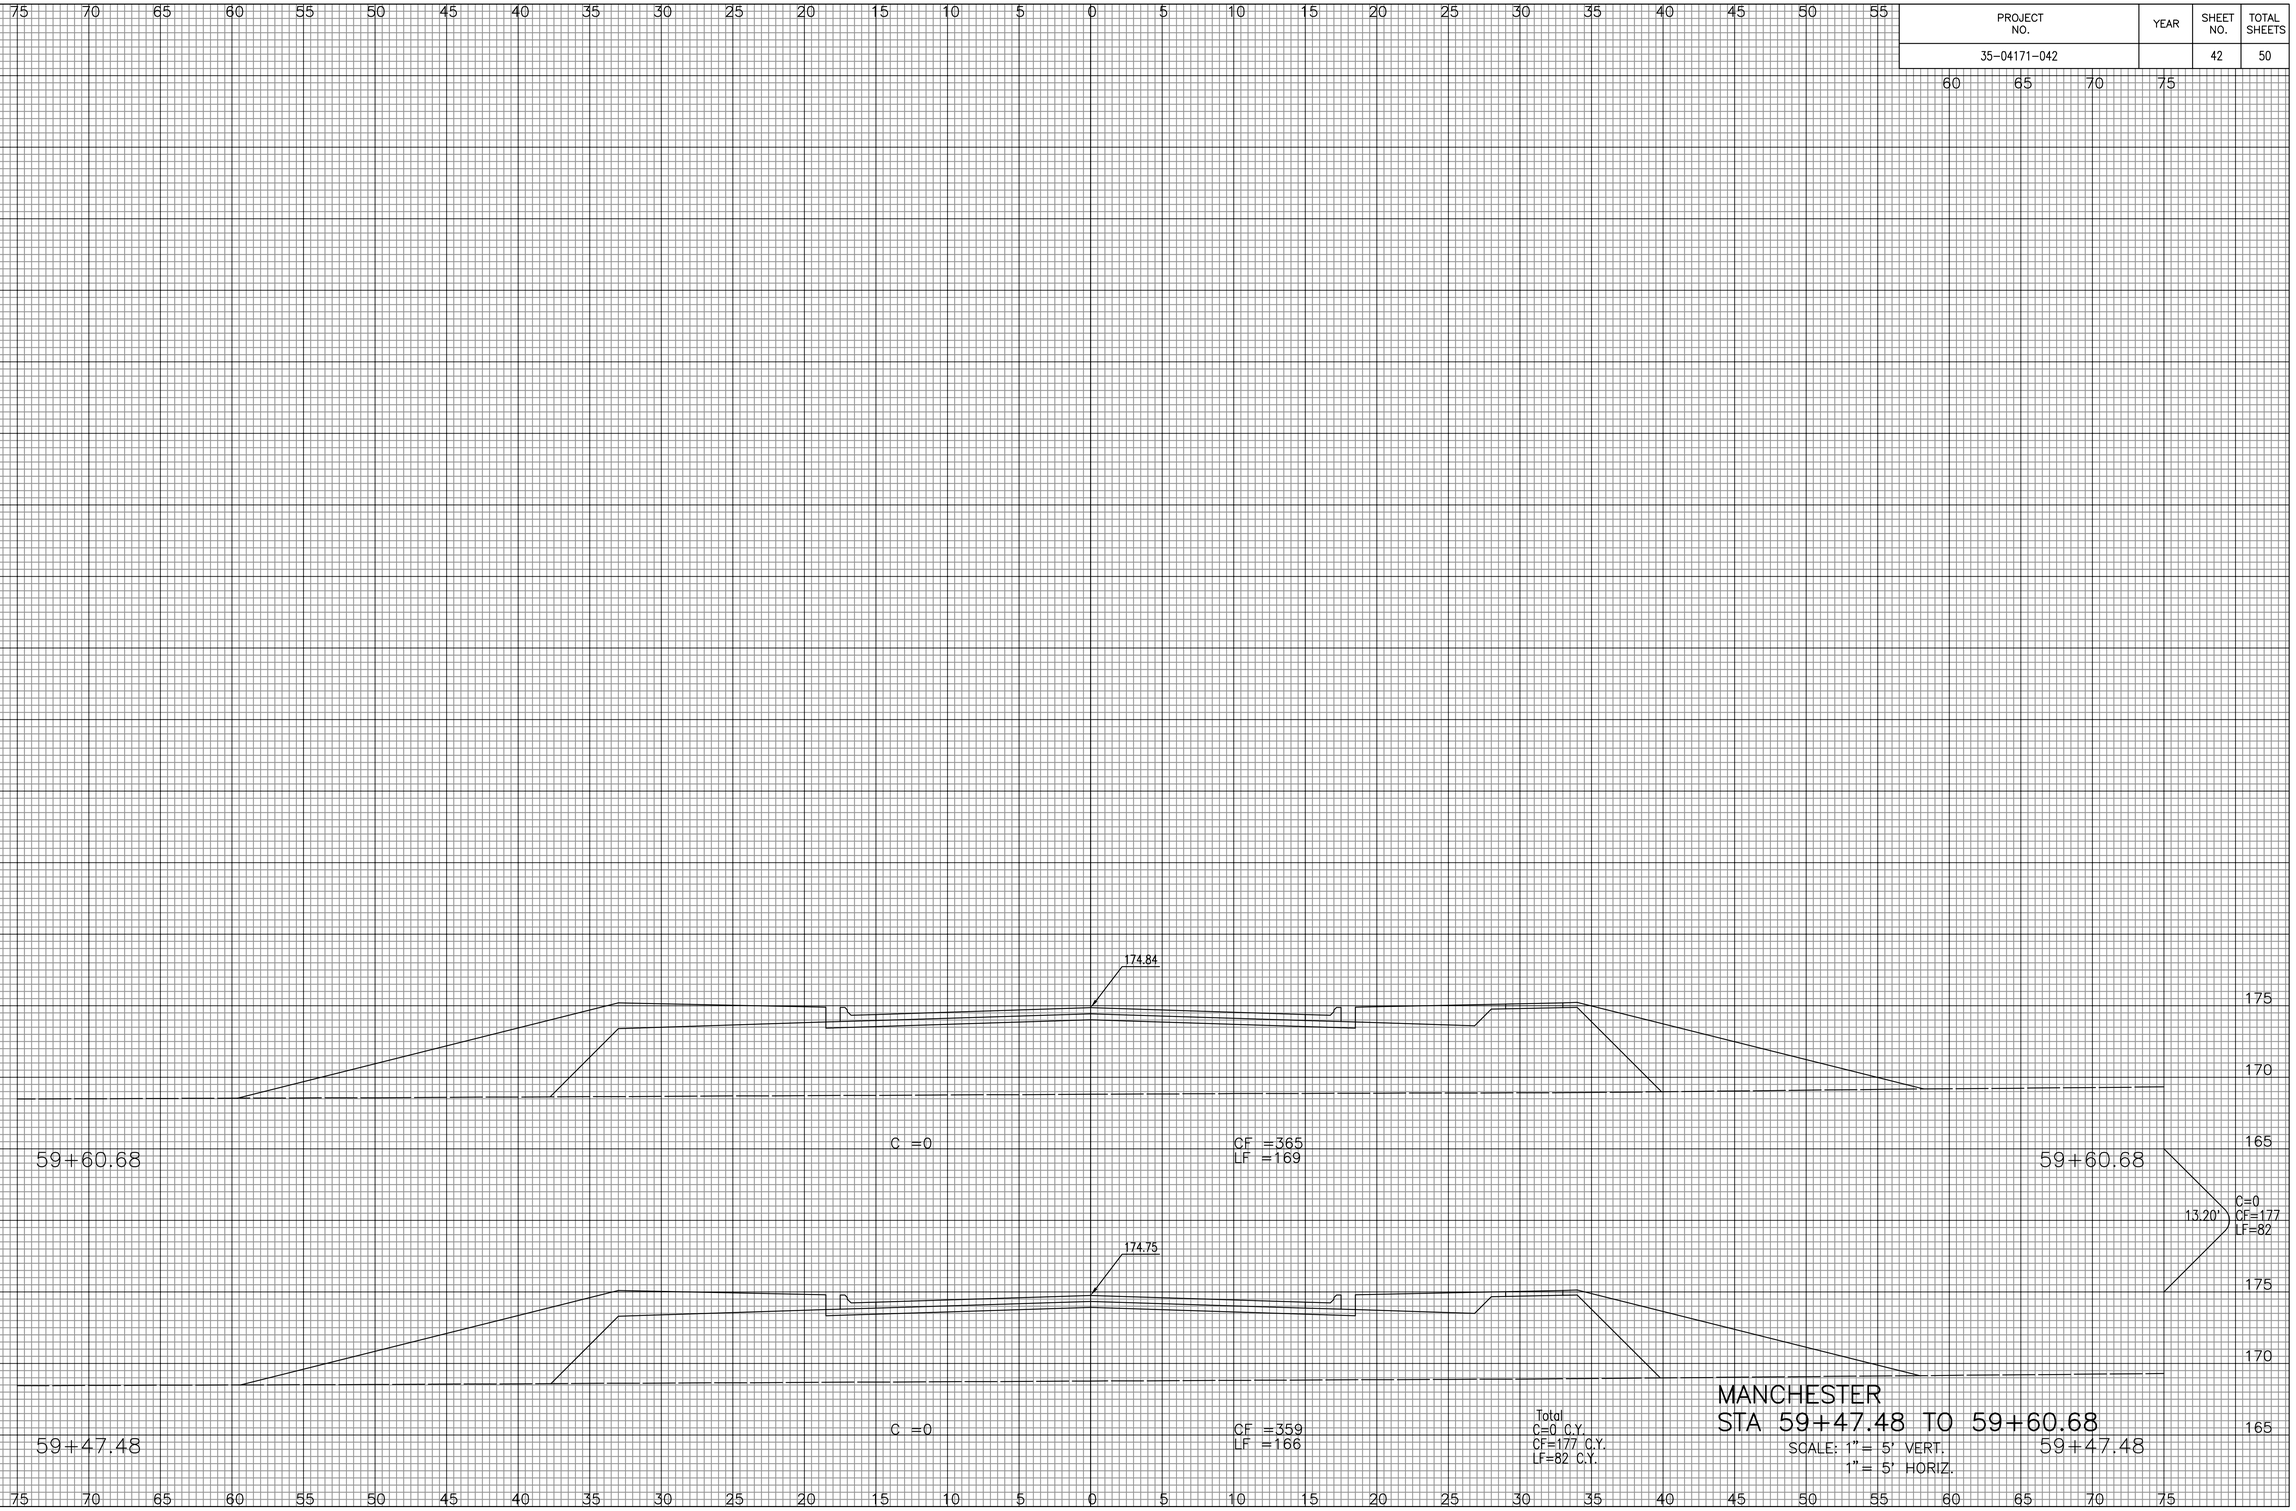

DSNR: BLB OPER: BJS SCALE: 1=5.00
Q:\2004\04171\000\xsec 08-11-2004 03:04:54 pm