BENCHMARK:
BM #110 – Railroad Spike in the East Face of the Light Pole on the West Side of Meadowview between #4945 & #4931.
Elev. = 1267.61 (NAVD 88)

SCALE:
HORIZONTAL: 1" = 20'
VERTICAL: 1" = 5'

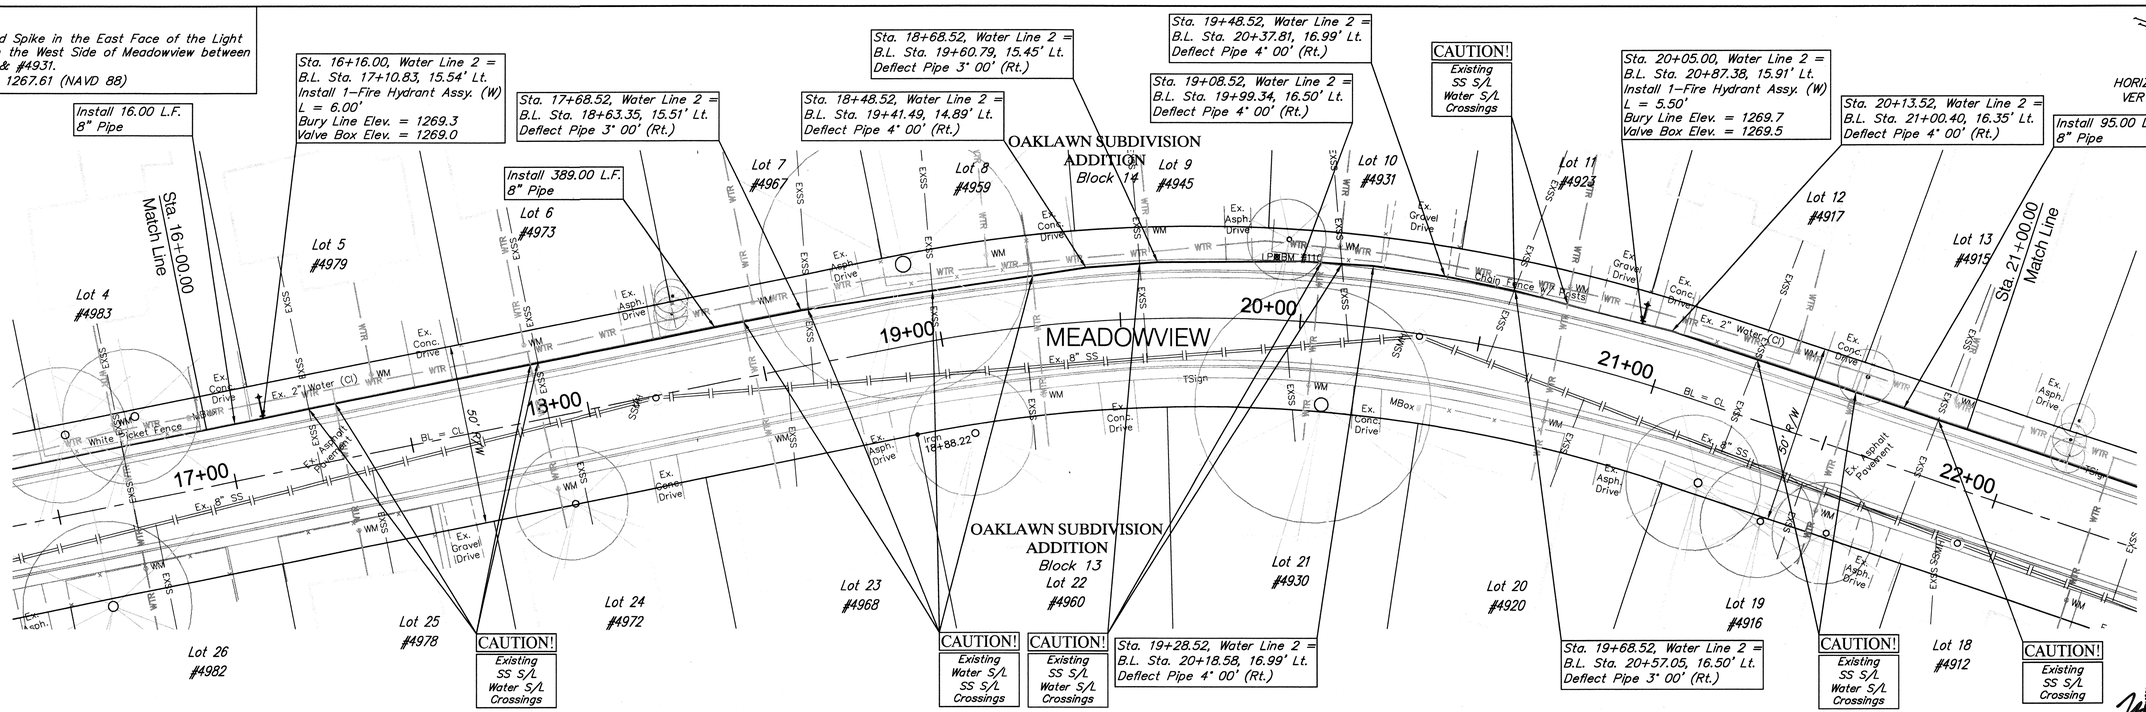

Water Line 2

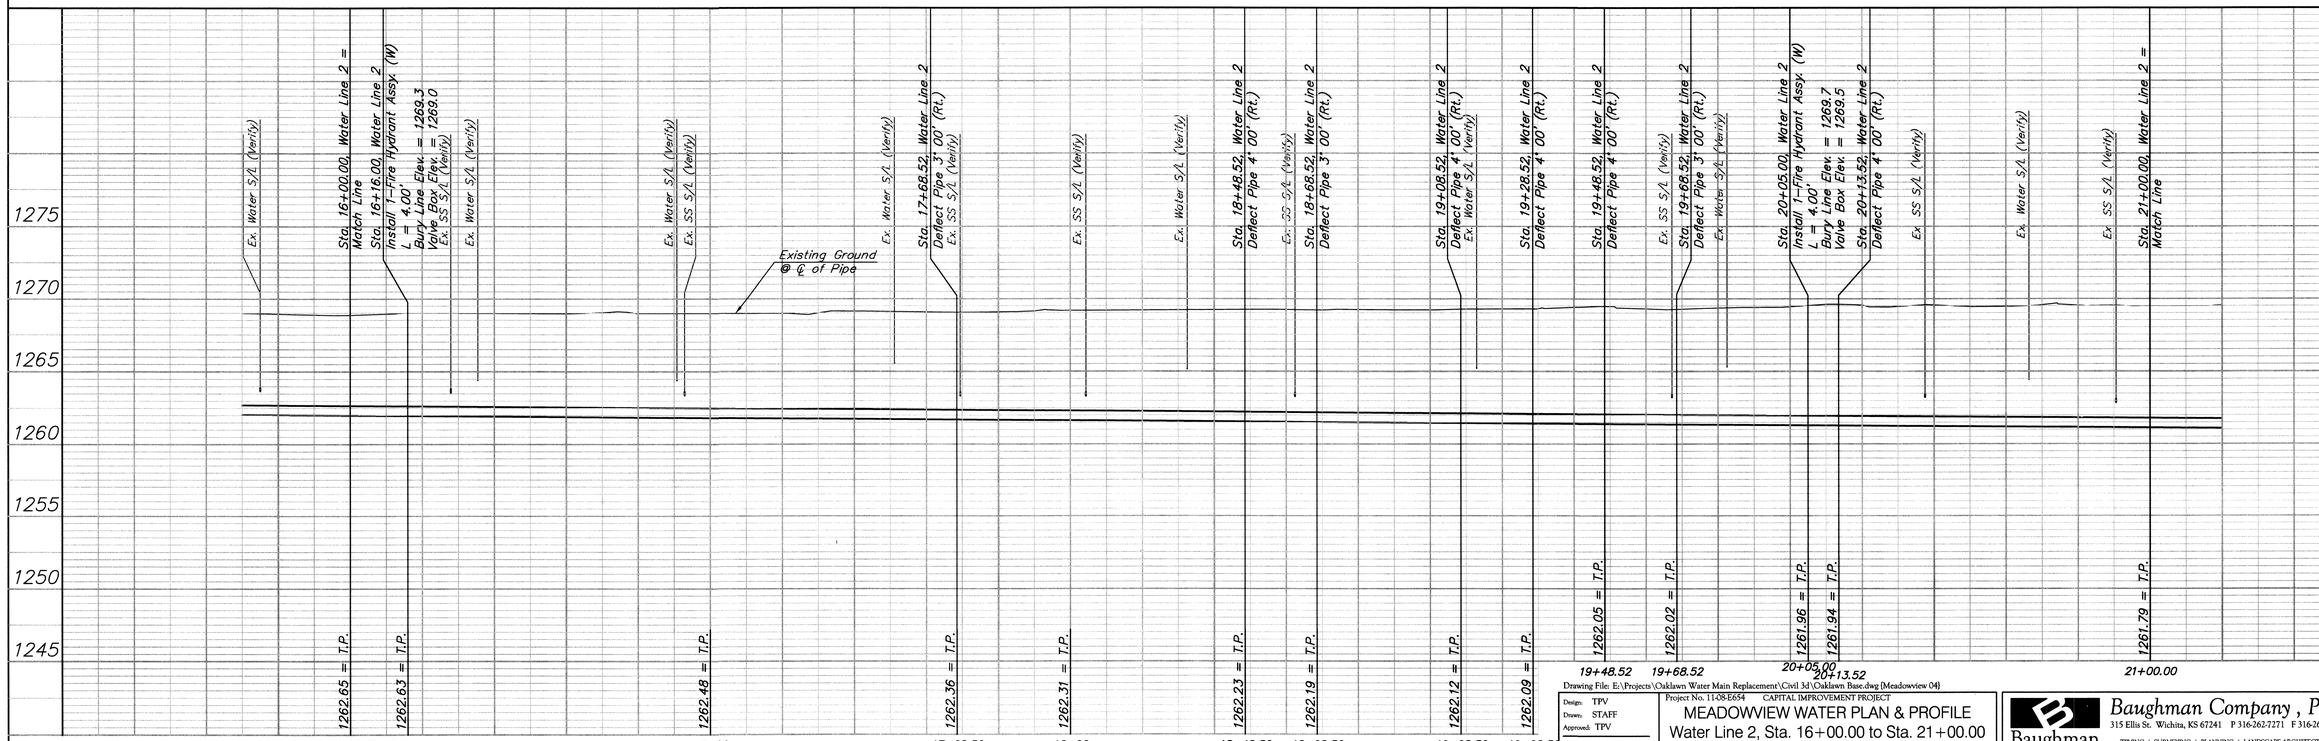

Drawing File: E:\Projects\Oaklawn Water Main Replacement\Civil 3d\Oaklawn Base.dwg [Meadowview 04]

Design:	TPV
Drawn:	STAFF
Approved:	TPV
Scale:	NOTED

Project No. 11-08-E654 CAPITAL IMPROVEMENT PROJECT

MEADOWVIEW WATER PLAN & PROFILE

Water Line 2, Sta. 16+00.00 to Sta. 21+00.00

OAKLAWN WATER MAIN REPLACEMENT - PHASE 1

Baughman Company, P.A.
315 Ellis St. Wichita, KS 67241 P 316-262-7271 F 316-262-0149
TPVING | SURVEYING | PLANNING | LANDSCAPE ARCHITECTURE

February 2012

SHEET 8 OF 24

TYLER PAUL HUTH LICENSED 17974 KANSAS PROFESSIONAL ENGINEER 2012