BENCHMARK:
BM #111 – Chiseled "+" in the Flowline of the Curb 5' West of the SE Curb Return of the Intersection of Meadowview and Fairhaven.
Elev. = 1267.61 (NAVD 88)

SCALE:
HORIZONTAL: 1" = 20'
VERTICAL: 1" = 5'

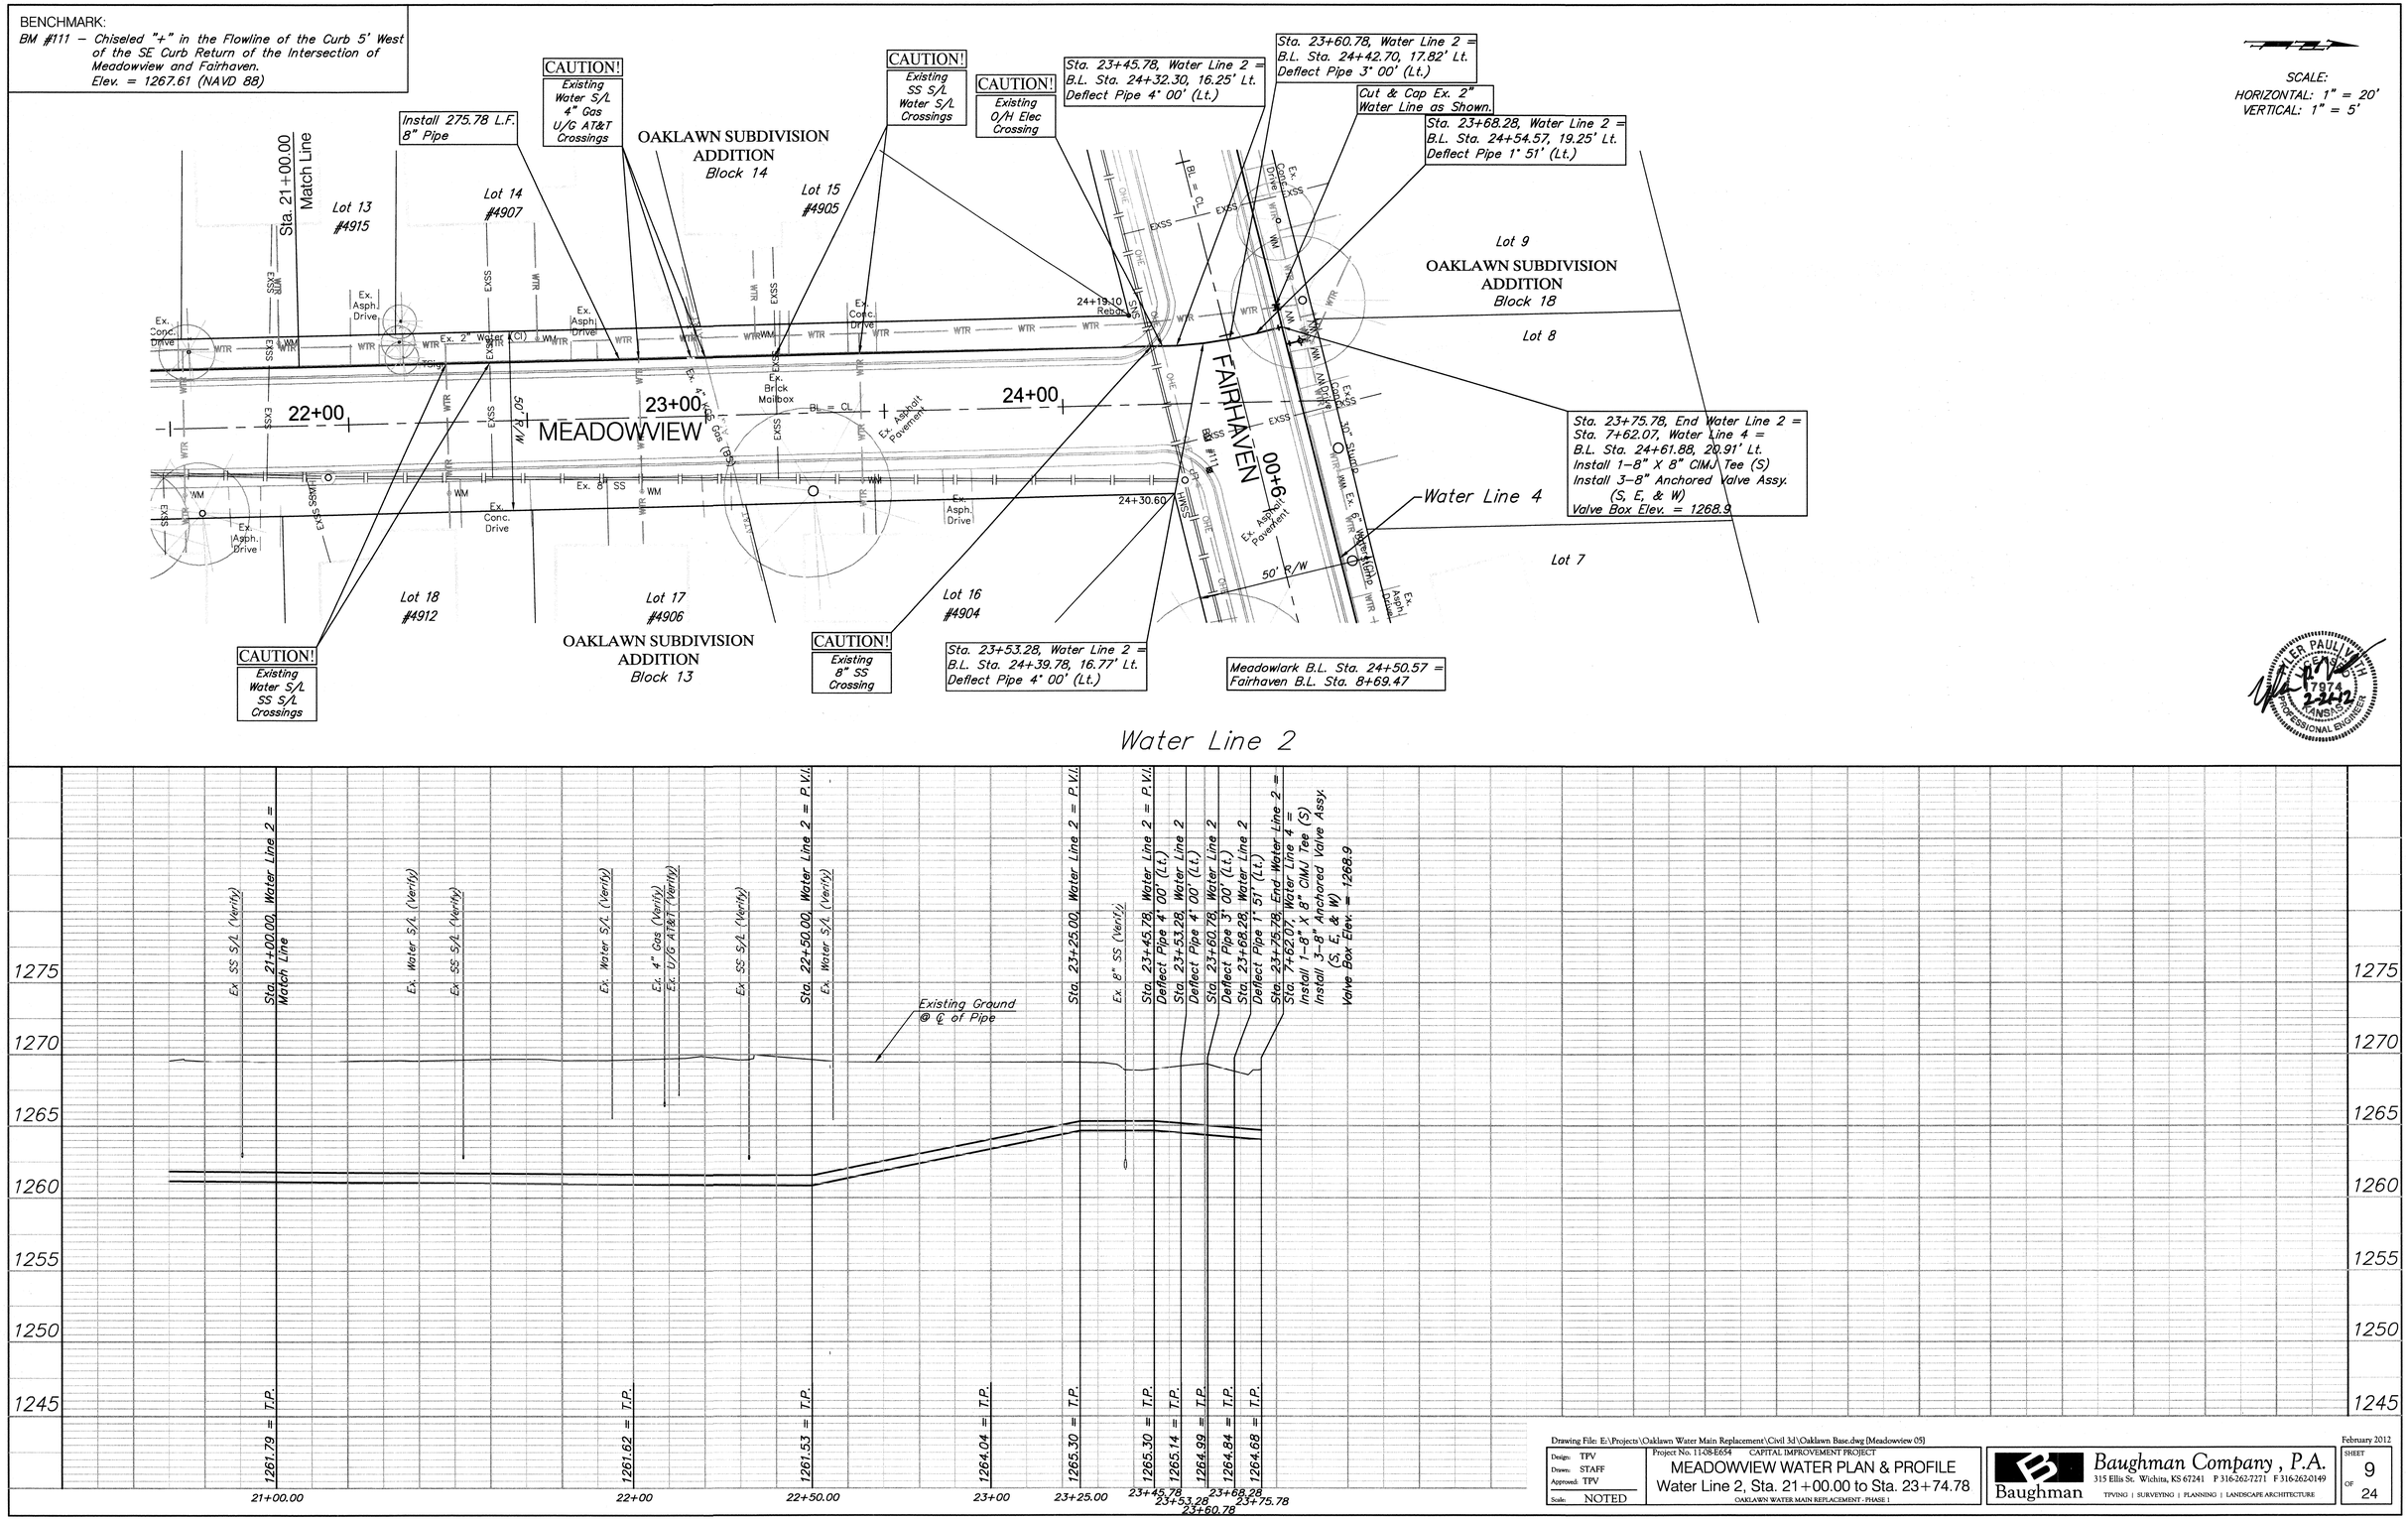

Drawing File: E:\Projects\Oaklawn Water Main Replacement\Civil 3d\Oaklawn Base.dwg (Meadowview 05)

Design: TPV
Drawn: STAFF
Approved: TPV
Scale: NOTED

Project No. 11-08-E654 CAPITAL IMPROVEMENT PROJECT
MEADOWVIEW WATER PLAN & PROFILE
Water Line 2, Sta. 21+00.00 to Sta. 23+74.78
OAKLAWN WATER MAIN REPLACEMENT - PHASE 1

Baughman Company, P.A.
315 Ellis St. Wichita, KS 67241 P 316-262-7271 F 316-262-0149
TPVING | SURVEYING | PLANNING | LANDSCAPE ARCHITECTURE

February 2012
SHEET 9 OF 24