FOX RIDGE ADDITION
PHASE 8
STORM WATER SEWER PLANS
LINE 8

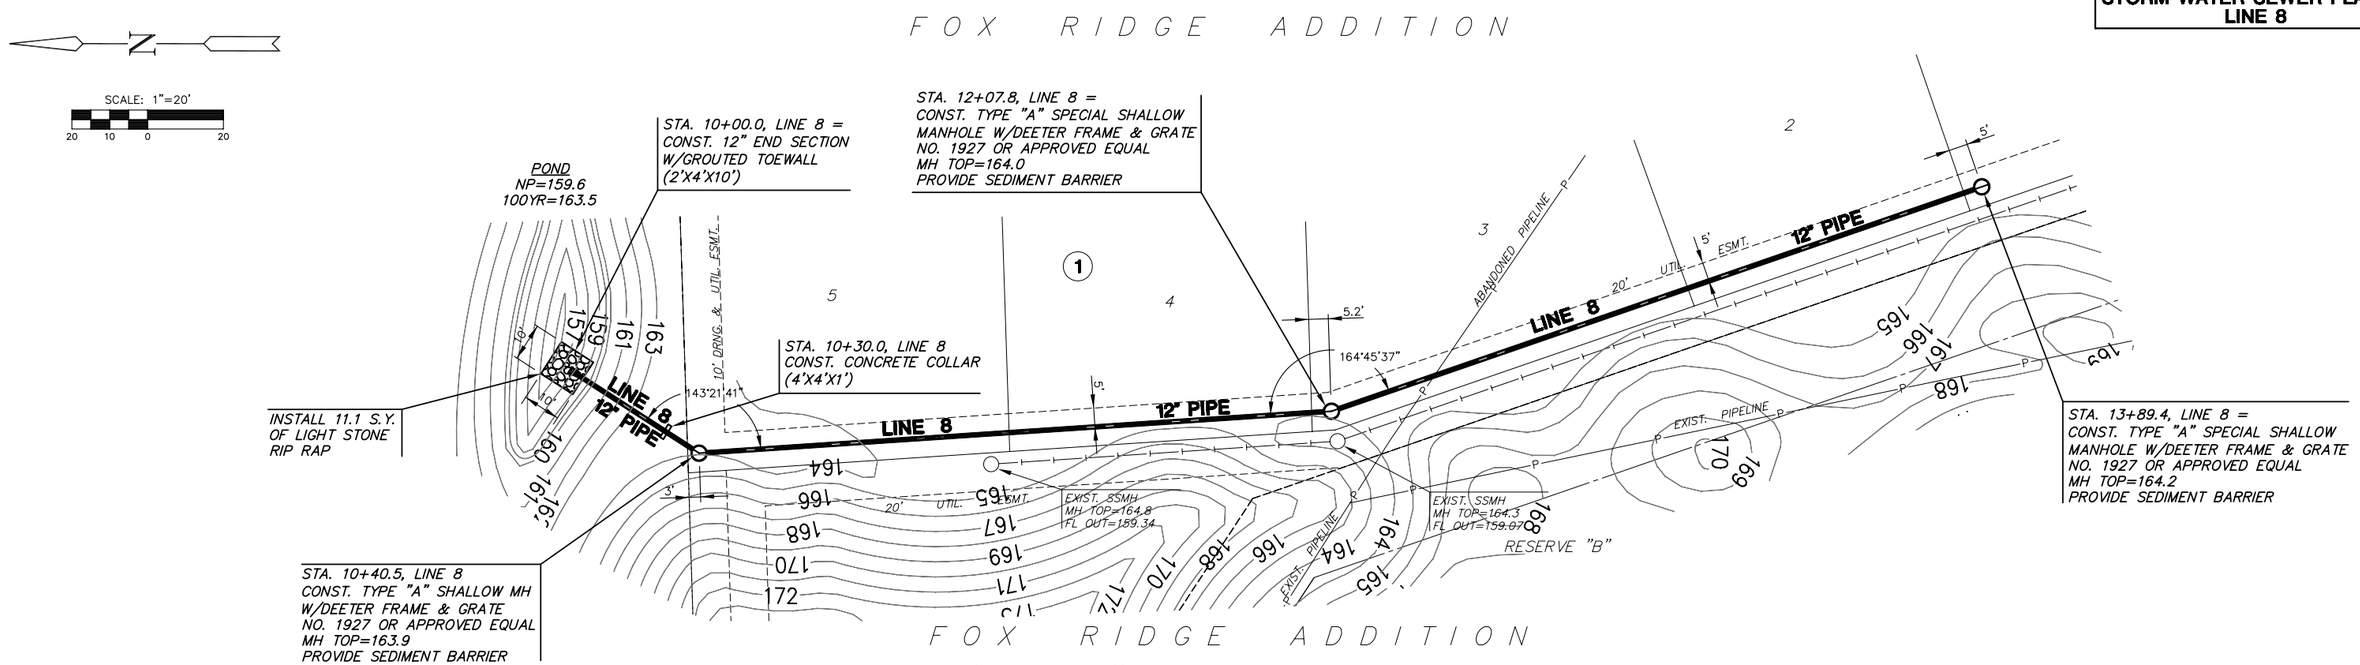

PLAN LINE 8

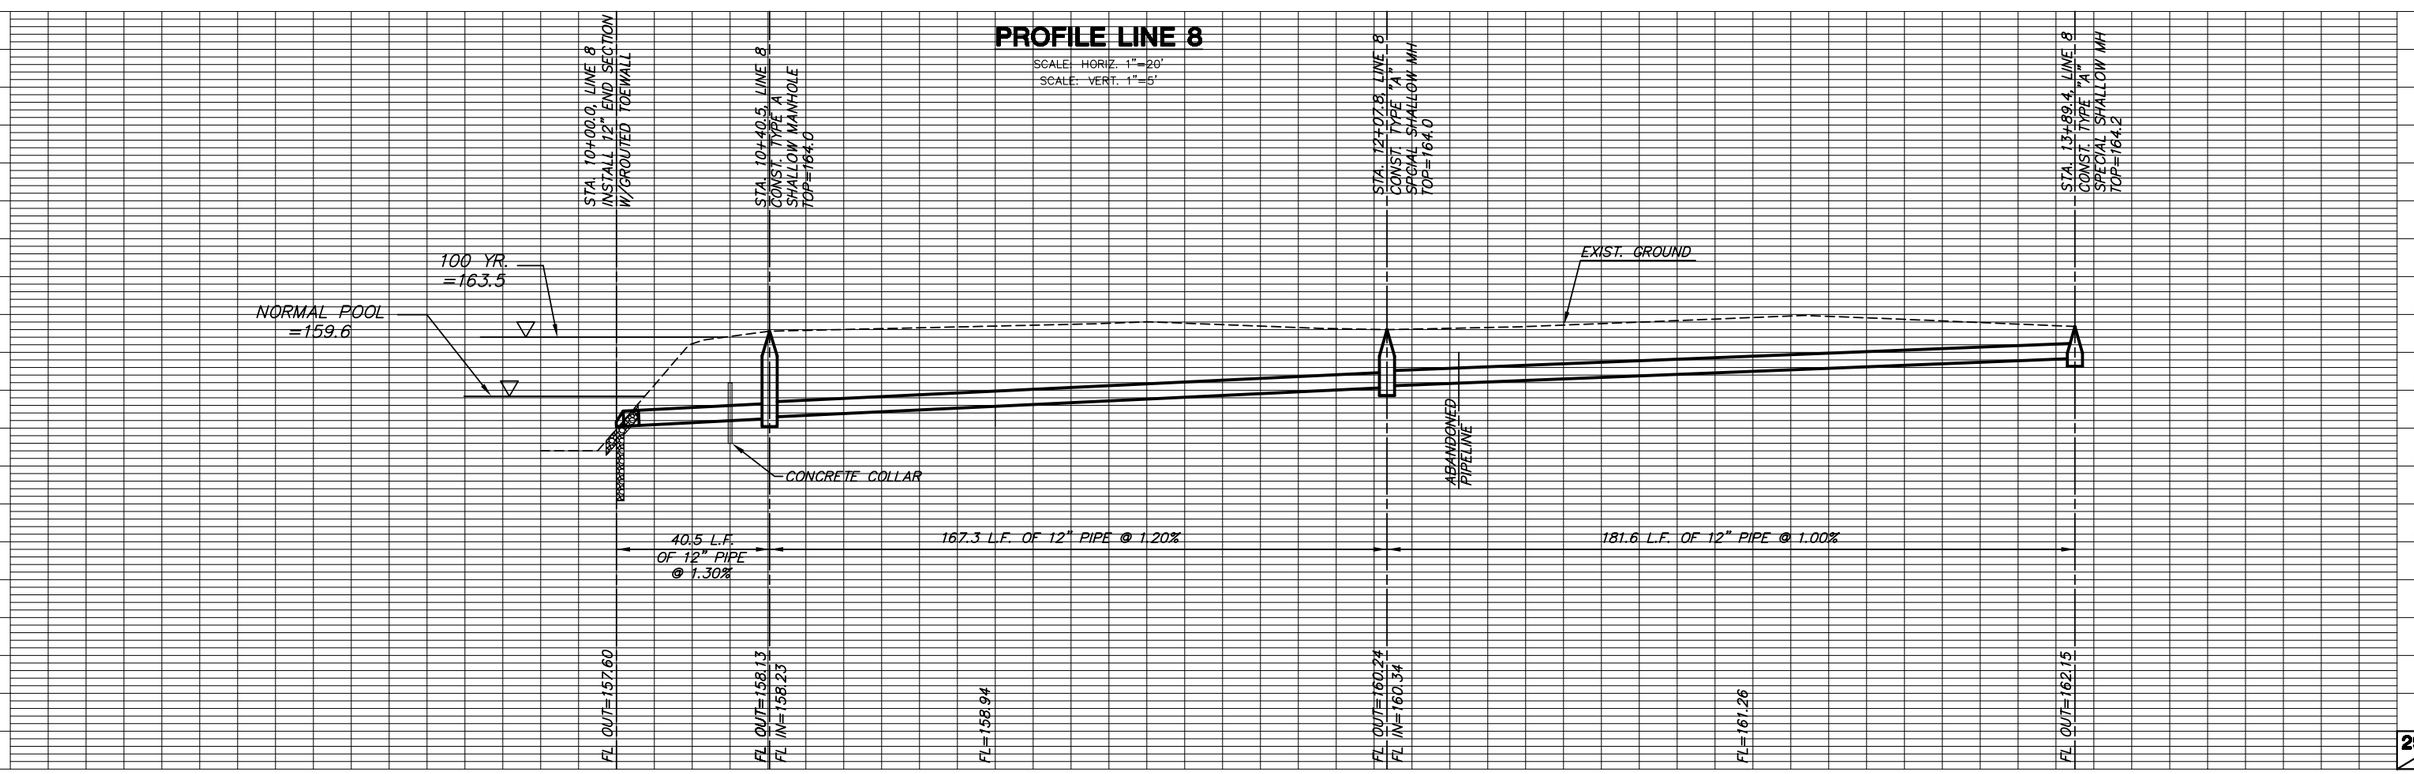

G:\CIVIL\99118\dwg\SWS\PH_8\99118D6.dwg