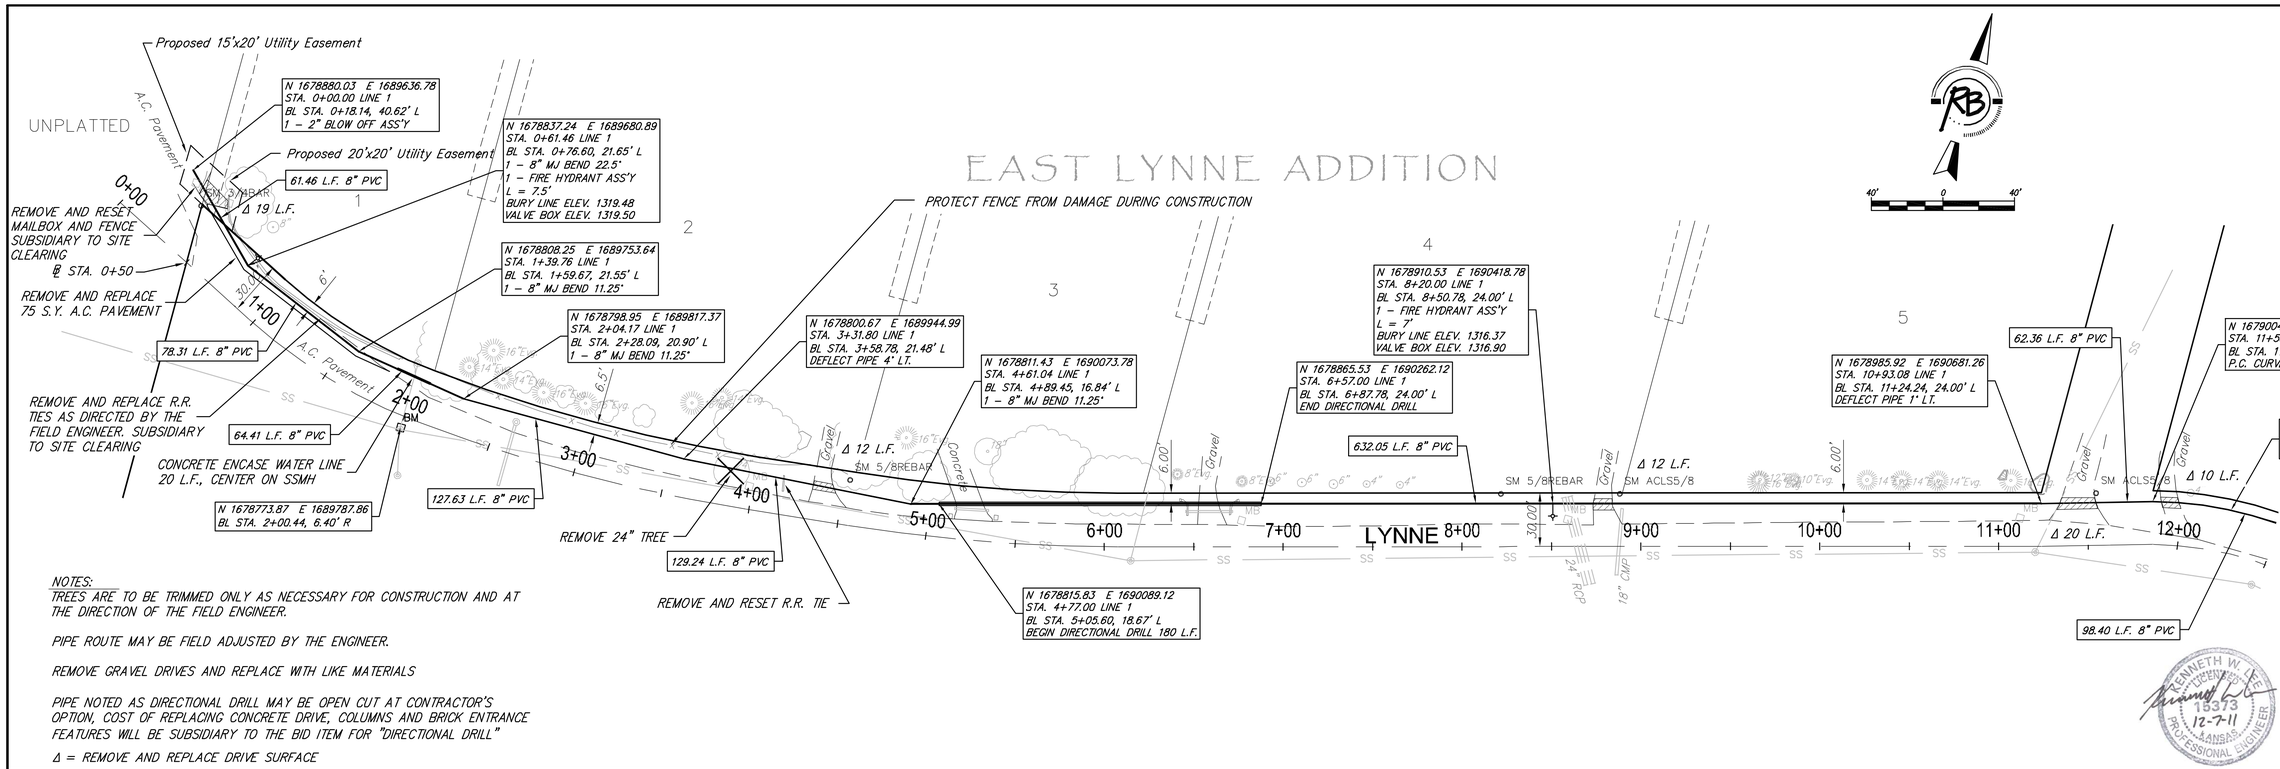

NOTES:
TREES ARE TO BE TRIMMED ONLY AS NECESSARY FOR CONSTRUCTION AND AT THE DIRECTION OF THE FIELD ENGINEER.

PIPE ROUTE MAY BE FIELD ADJUSTED BY THE ENGINEER.

REMOVE GRAVEL DRIVES AND REPLACE WITH LIKE MATERIALS

PIPE NOTED AS DIRECTIONAL DRILL MAY BE OPEN CUT AT CONTRACTOR'S OPTION, COST OF REPLACING CONCRETE DRIVE, COLUMNS AND BRICK ENTRANCE FEATURES WILL BE SUBSIDIARY TO THE BID ITEM FOR "DIRECTIONAL DRILL"

Δ = REMOVE AND REPLACE DRIVE SURFACE

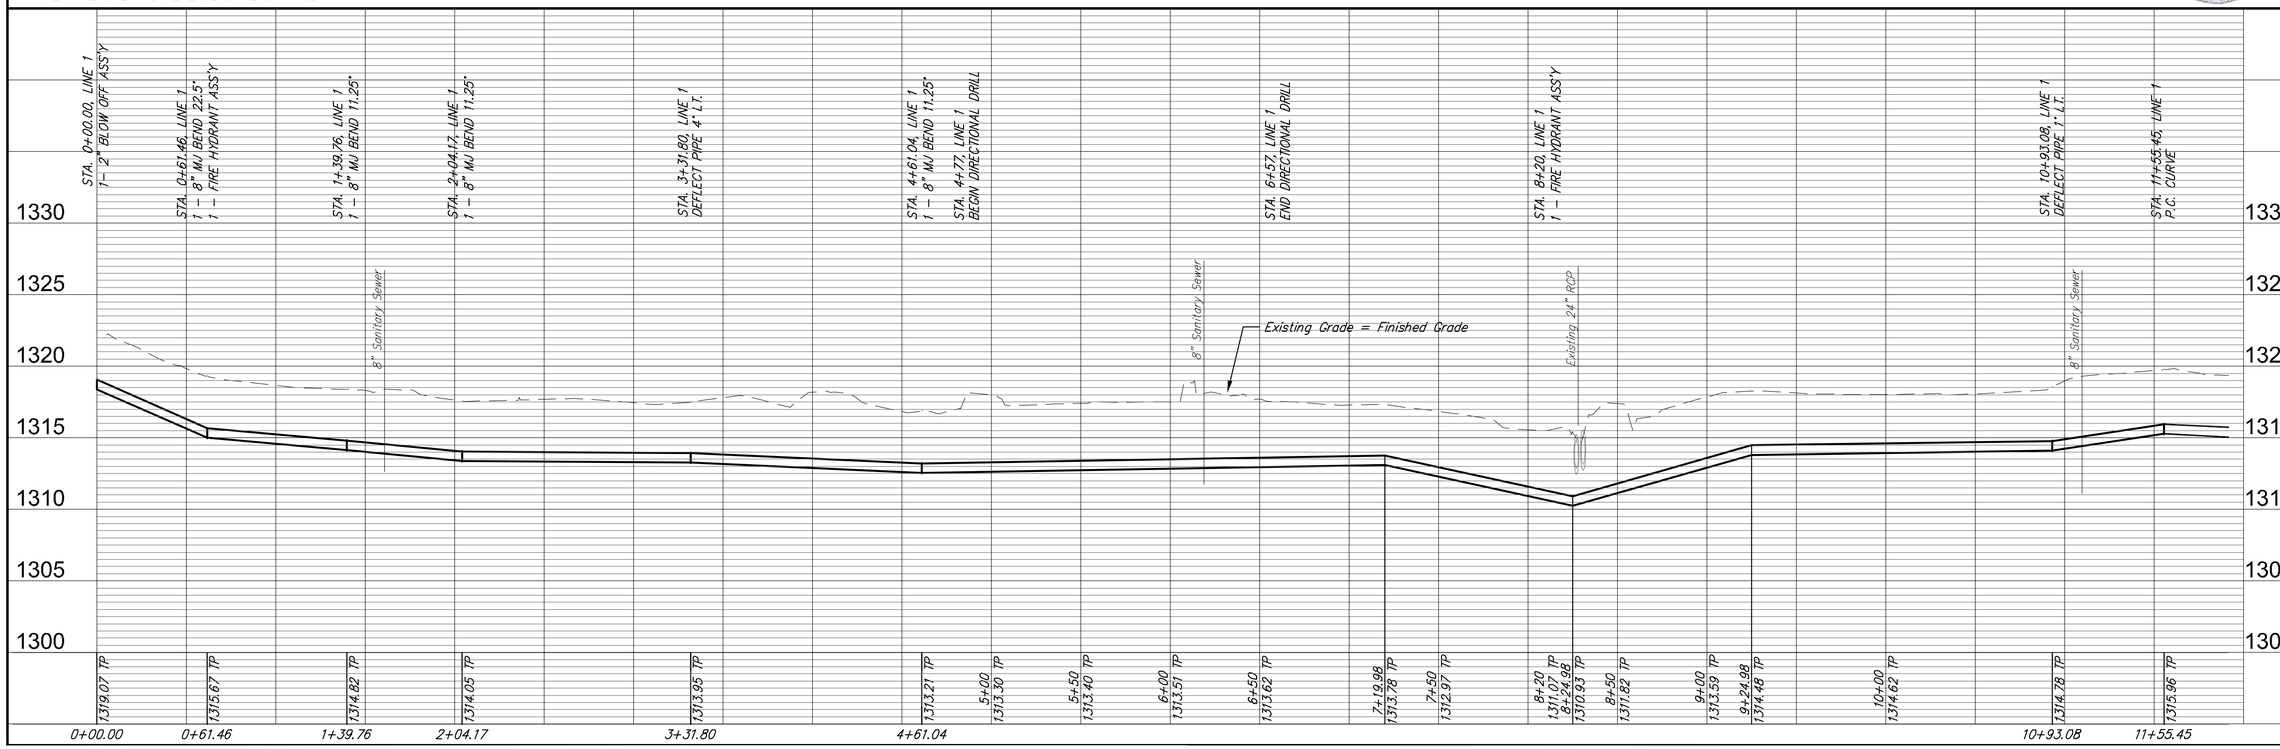

Rugeles & Bohm, P.A.
Engineering, Surveying, Land Planning
1324 North Main
Wichita, Kansas 67203
(316) 264-6009
(316) 264-6276
Email: info@rbpa.com
www.rugelesbohm.com

KENNETH W. LEE
13373
12-7-11
KANSAS
PROFESSIONAL ENGINEER

DESIGN KML/RA	DRAWN RA
UTILITY	DATE "
REVISED	REVIEW
PROJECT NUMBER 448-90535	DRAWING FILE -

WATER DISTRIBUTION SYSTEM
LINE 1
WICHITA, KANSAS

R/B JOB 3869E

SHEET 2 of 7