FHWA REG. NO.	STATE	PROJECT NO.:	YEAR	SHEET NUMBER	TOTAL SHEETS
7	KANSAS	0282-01	2011	55	112

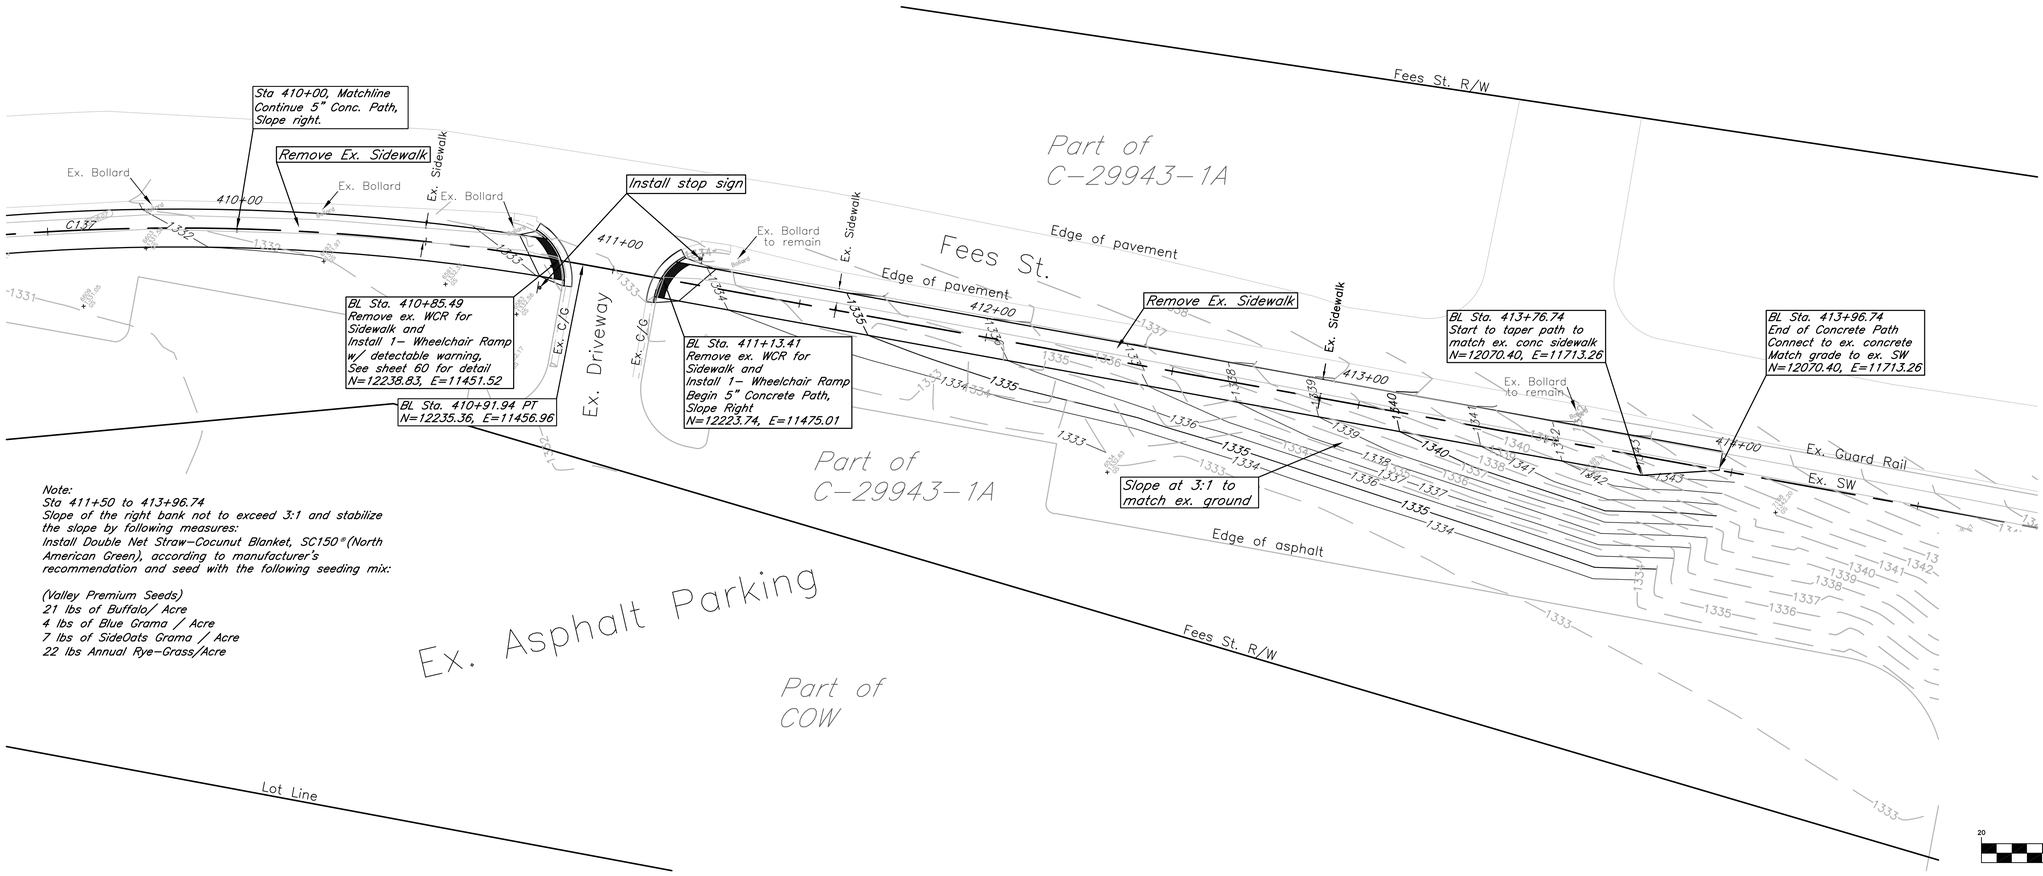

Note:
Sta 411+50 to 413+96.74
Slope of the right bank not to exceed 3:1 and stabilize the slope by following measures:
Install Double Net Straw-Cocunut Blanket, SC150®(North American Green), according to manufacturer's recommendation and seed with the following seeding mix:

(Valley Premium Seeds)
21 lbs of Buffalo/ Acre
4 lbs of Blue Grama / Acre
7 lbs of SideOats Grama / Acre
22 lbs Annual Rye-Grass/Acre

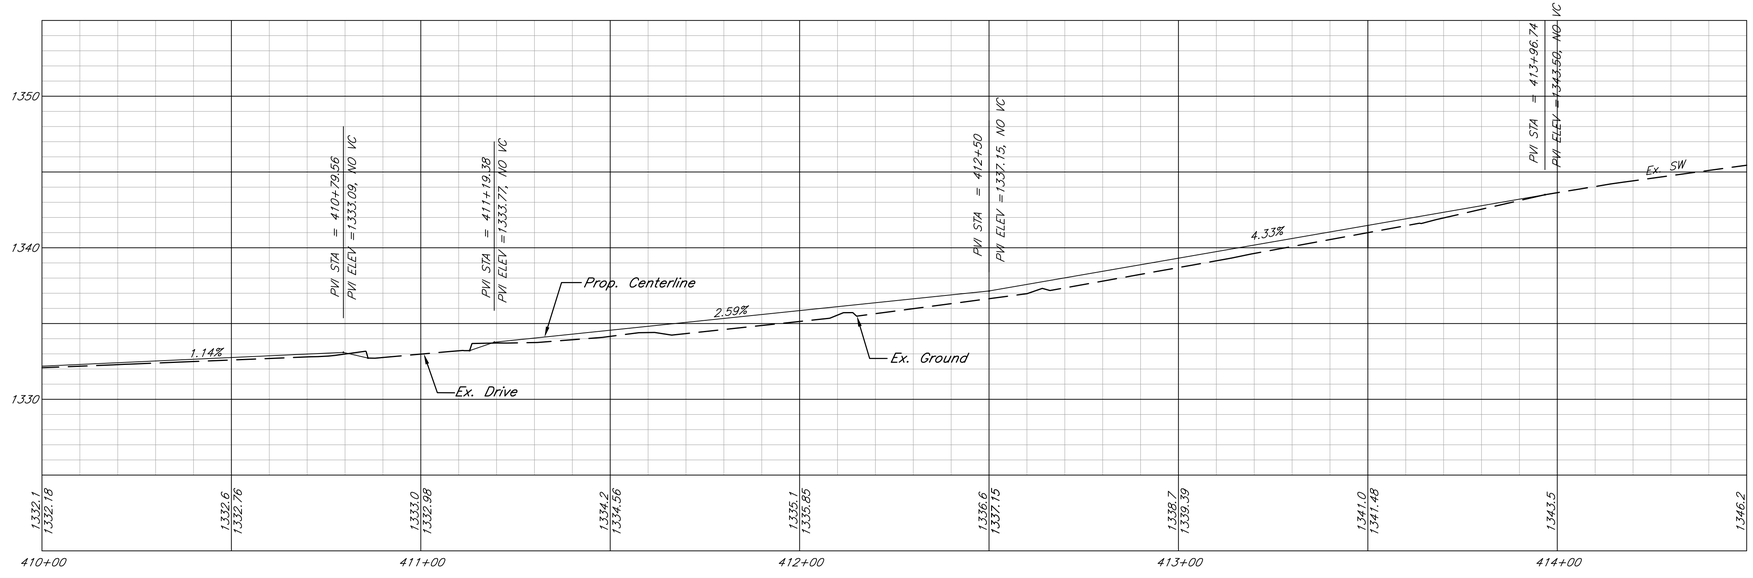

Exist. Grade (tenth)
Prop. Centerline (hundredth)
Station

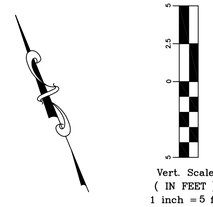

kemiller engineering
516 S. Market
Wichita, KS 67202
316/264-0242

City of Wichita Bike Path Expansion
Sta 410+00 - 414+50
Wichita, Kansas

PROJECT NUMBER
472-84932

PROJECT NUMBER
OCA# 707030

KEM NO. 05168	FILE DP1
DESIGN KM	DRAWN NS
DATE 08/2011	REVISED

SHEET
55
OF
112