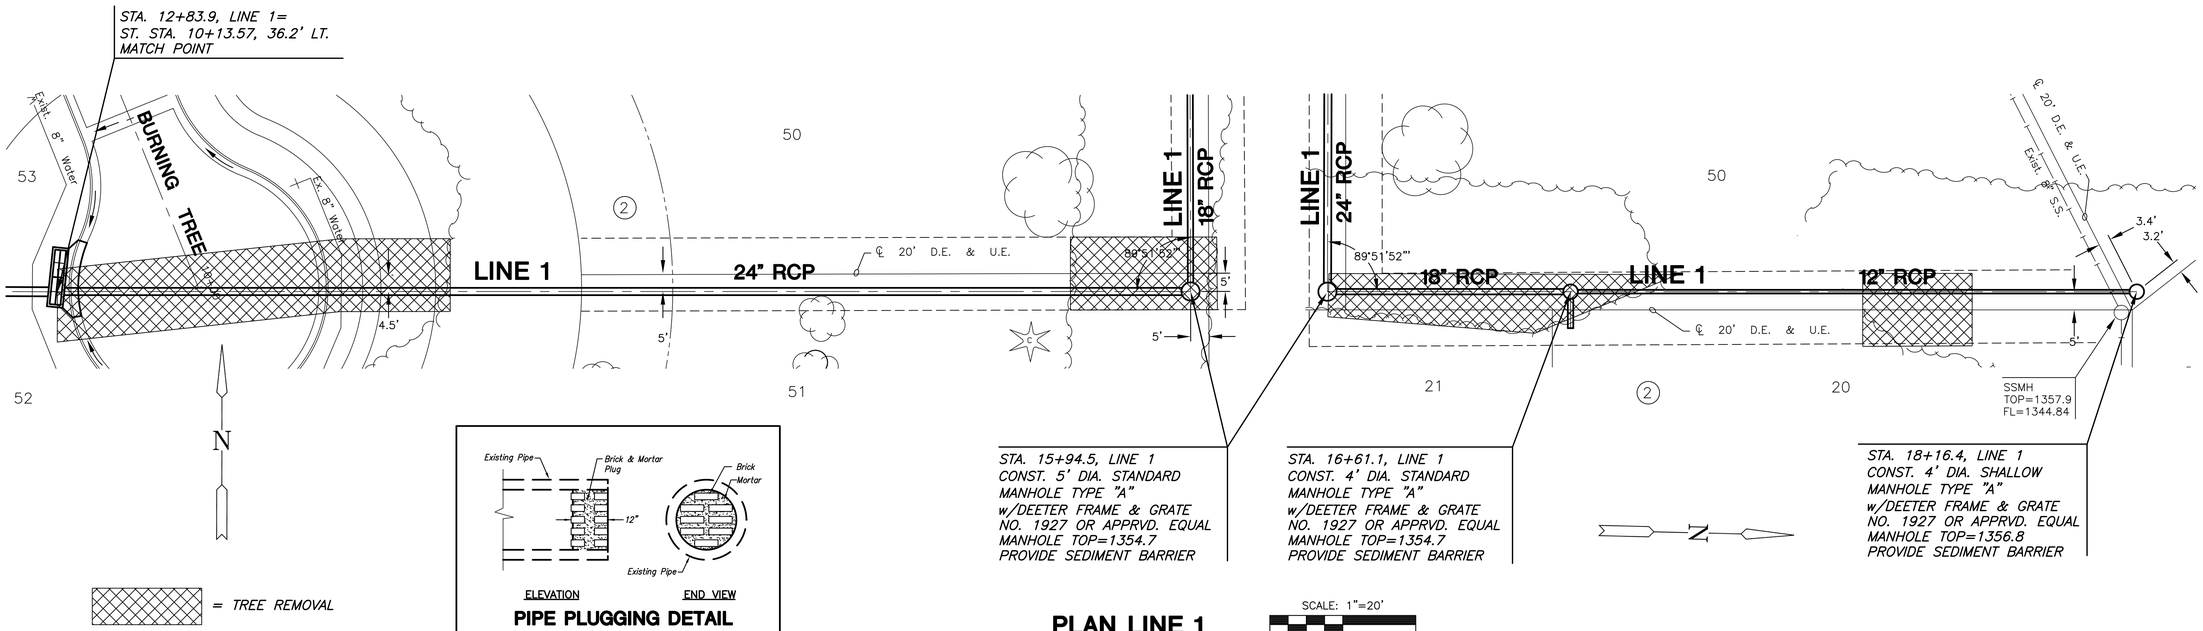

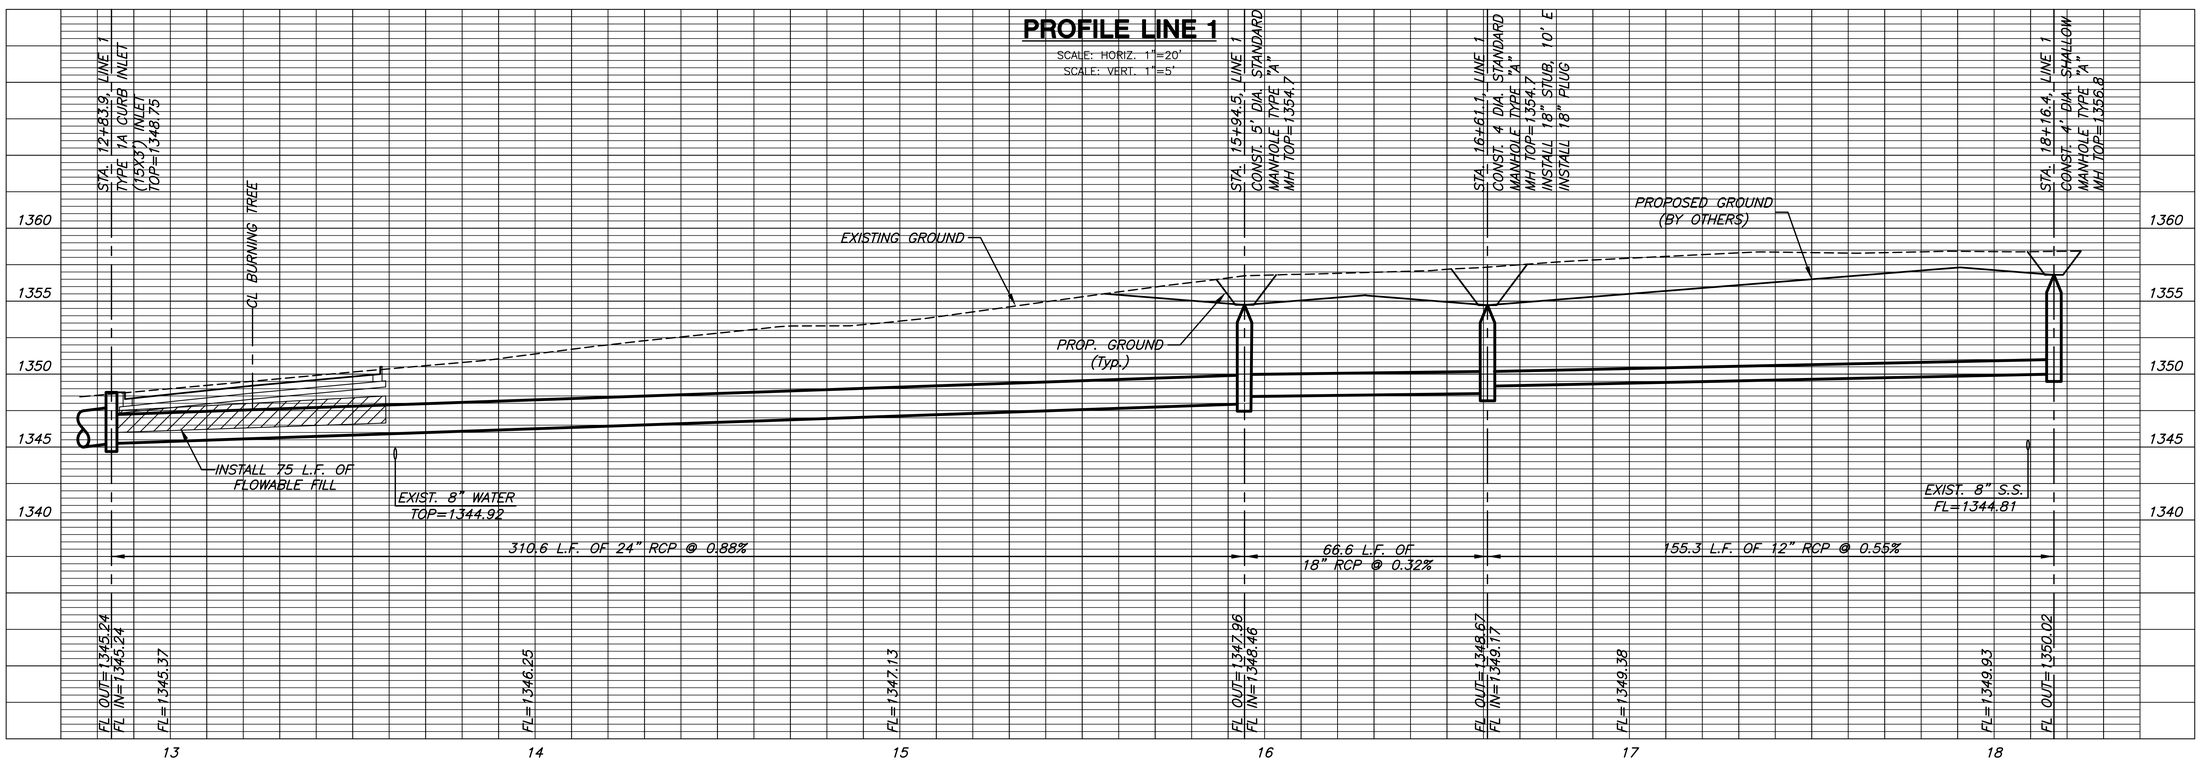

MKEC
ENGINEERING
CONSULTANTS, INC.
411 N. WEBB ROAD
WICHITA, KS. 67206
316 - 684 - 9600

STORM WATER SEWER #629

KRUG SOUTH ADDITION

PHASE 2

LINE 1
SHEET TITLE

468-84326
PROJECT NUMBER

DFL / KKL / GJA
DESIGNED DRAWN CHECKED

ISSUED
April 2012

REVISED

SHEET NO.
6 of 17

PLOTTED: Tuesday, April 17, 2012 @ 04:28PM

J:\CIVIL\05291\DWG\SWS\PH2\05291_D2.DWG