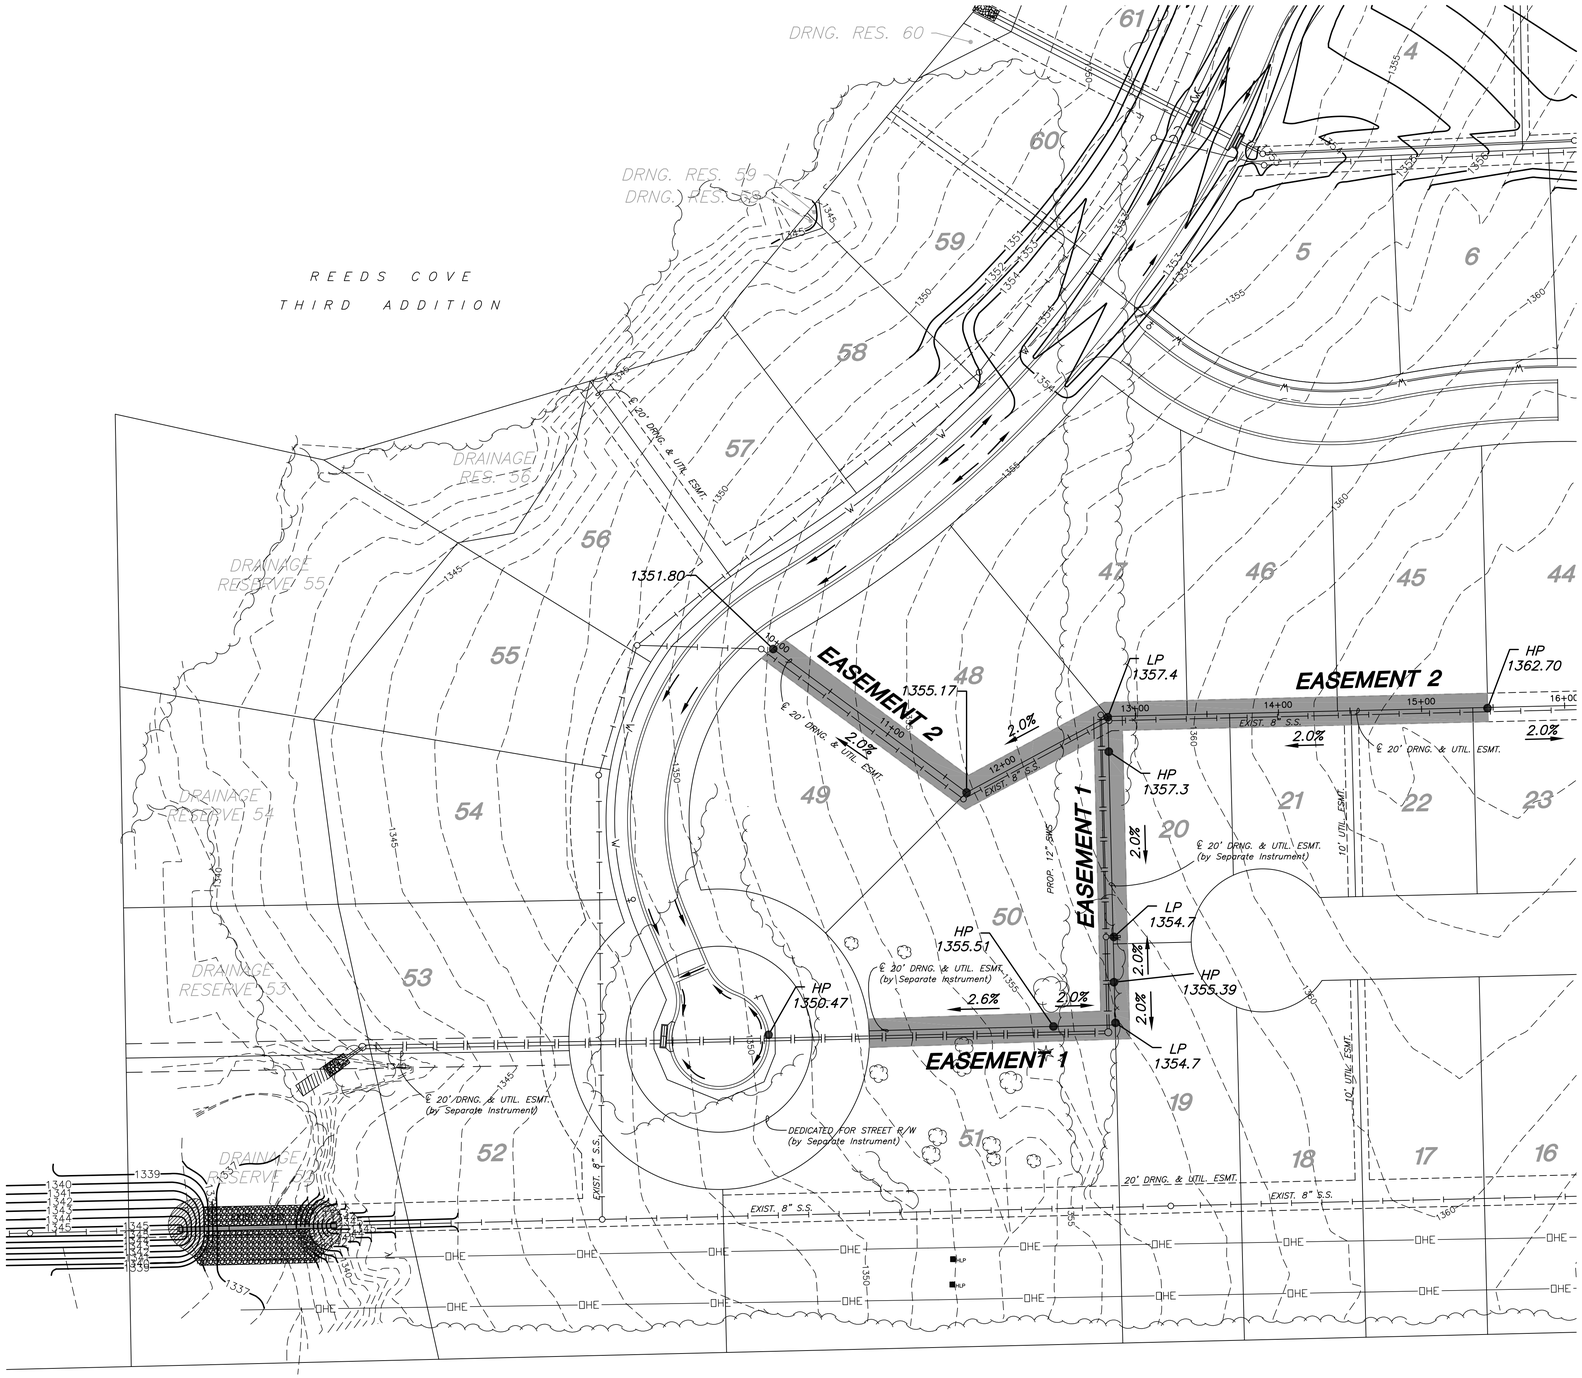

EASEMENT GRADING PLAN

SCALE: 1"=50'

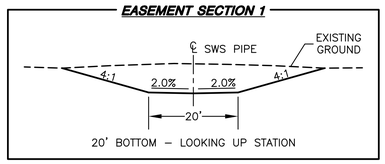

NOTE

Easement Grading will be bid as part of the earthwork quantities to the elevations shown on this drawing.

Cut 1600 C.Y. (Approximate)

Fill 0 C.Y. (Approximate)

MKEC ENGINEERING CONSULTANTS, INC.
411 N. WEBB ROAD
WICHITA, KS. 67206
316 - 684 - 9600

PAVING PLANS

KRUG SOUTH ADDDITION

PHASE 2

EASEMENT GRADING

SHEET TITLE

PROJ 472-84522

PROJECT NUMBER

DFL / KKL / GJA

DESIGNED DRAWN CHECKED

ISSUED

April 2012

REVISED

SHEET NO.

13 of 28

J:\CIVIL\05291\DWG\PAV\PHASE 2\05291_EASEMENT GRADING.DWG

PLOTTED: Tuesday, April 24, 2012 @ 02:28PM