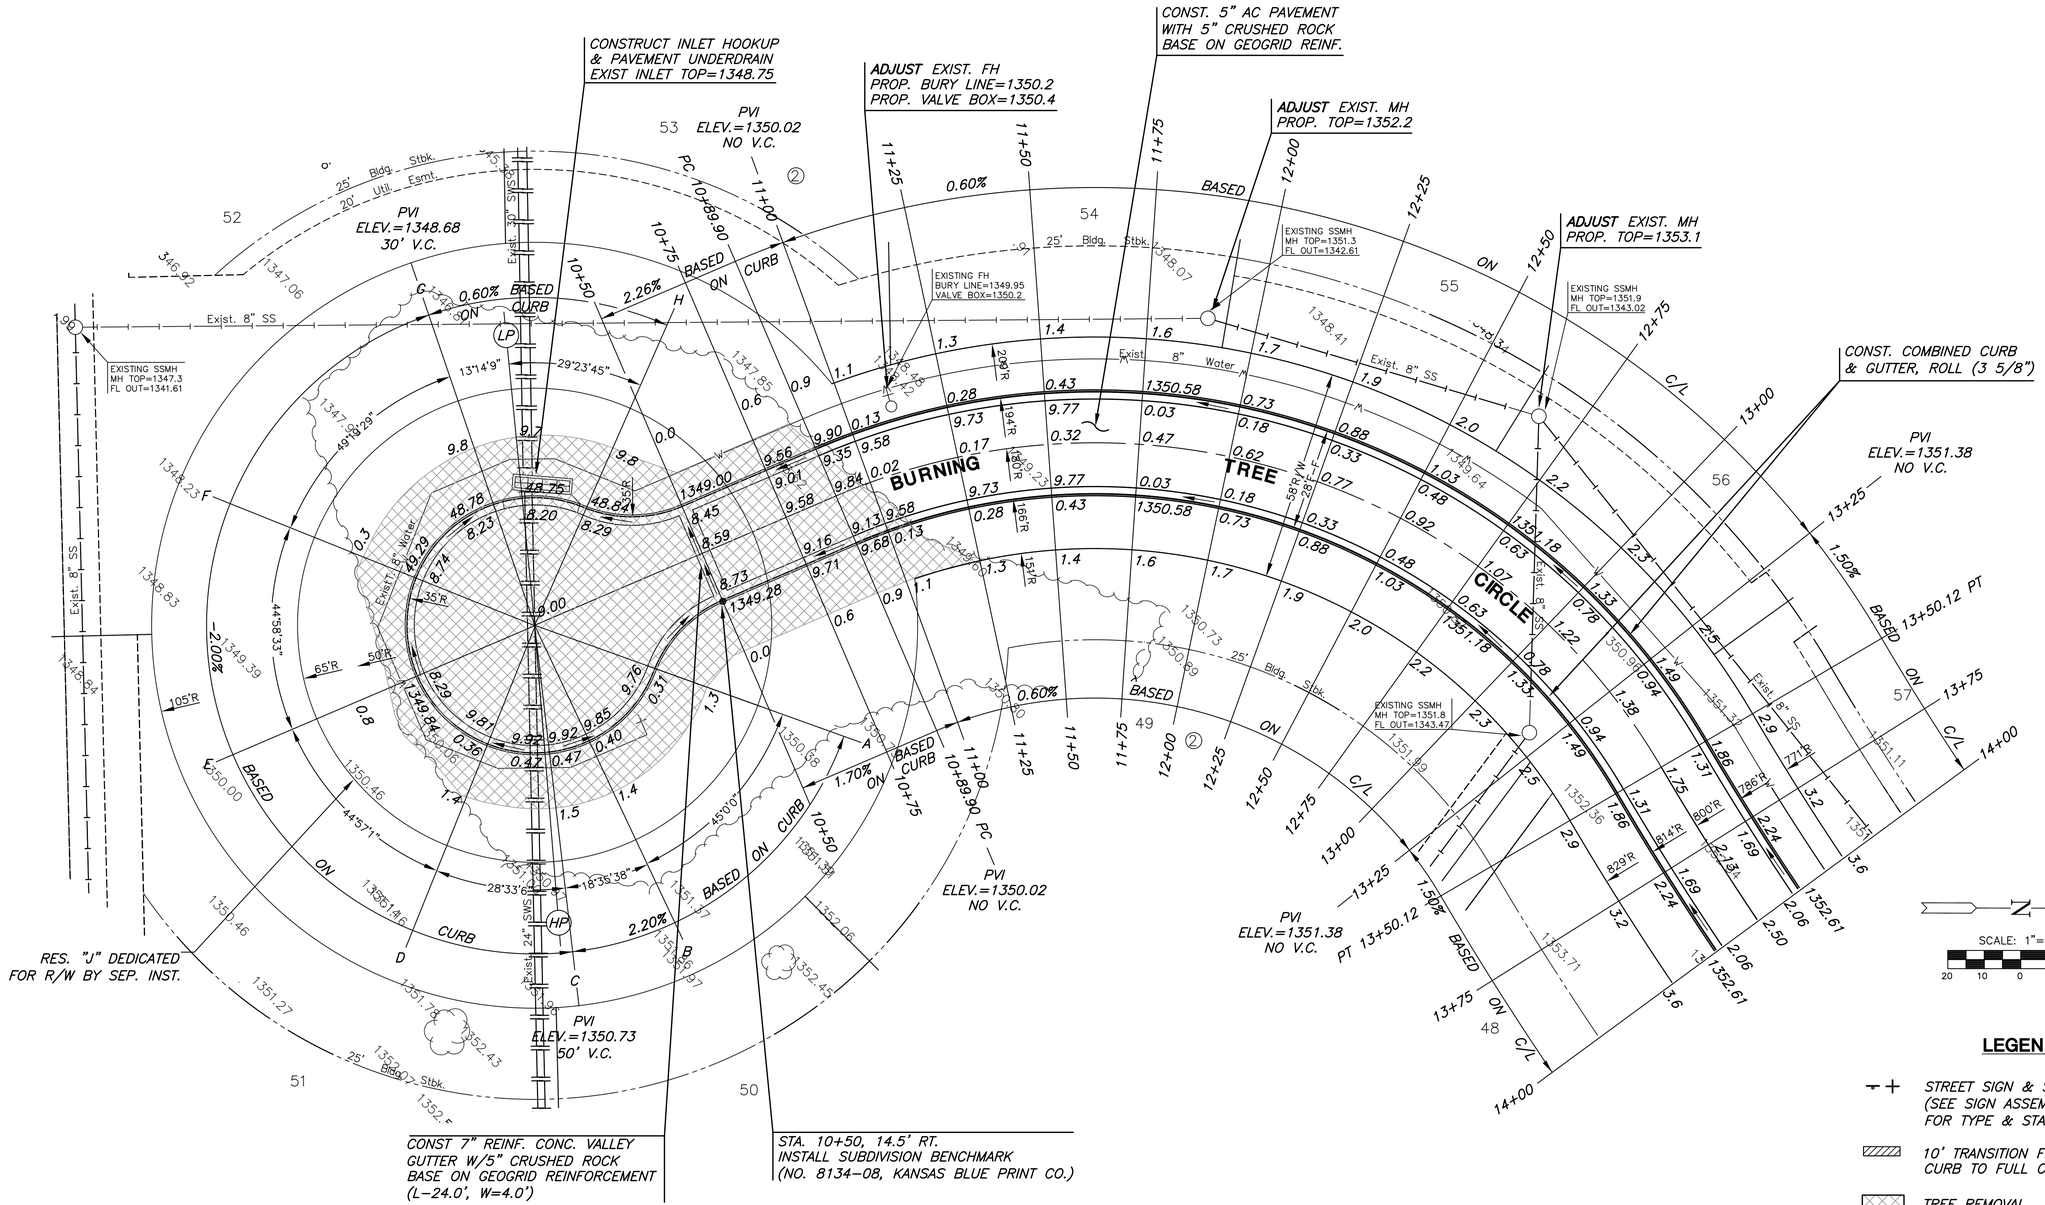

SUBDIVISION BENCH MARKS				
NO.	STREET AND STATION	FROM CL	DESCRIPTION	ELEVATIONS
1	BURNING TREE CIR., STA. 10+50	14.5' LT	TOP OF CURB AT N. END OF CURB RETURN OF CUL-DE-SAC	
2	BURNING TREE CIR., STA. 16+16.53	14.5' LT	TOP OF CURB AT W. END OF CURB RETURN OF VALLEY GUTTER	

NOTE: CONTRACTOR SHALL INSTALL SUBDIVISION BENCH MARKS ("FLAT SURVEY MARKERS NO. 8134-08 3" TOP DIAMETER" PROVIDED BY KANSAS BLUE PRINT CO., INC.) COSTS TO BE CONSIDERED SUBSIDIARY TO CONSTRUCTION OF COMBINED CURB AND GUTTER.

LEGEND

- STREET SIGN & SIGN LOCATION (SEE SIGN ASSEMBLY TABLE FOR TYPE & STATION OF SIGN)
- 10' TRANSITION FROM ROLL CURB TO FULL CURB
- TREE REMOVAL

NOTE:
TOP OF CURB ELEVATIONS SHOWN ARE FOR FULL CURB. CONSTRUCT CURB AND GUTTER AS NOTED.

MKEC ENGINEERING CONSULTANTS, INC.
411 N. WEBB ROAD
WICHITA, KS. 67206
316 - 684 - 9600

PAVING PLANS

KRUG SOUTH ADDDITION

PHASE 2

BURNING TREE CIRCLE

SHEET TITLE

PROJ 472-84522

PROJECT NUMBER

DFL / KKL / GJA
DESIGNED / DRAWN / CHECKED

ISSUED
April 2012

REVISED

SHEET NO.
9 of 28

PLOTTED: Tuesday, April 24, 2012 @ 02:38PM

J:\CIVIL\052911\DWG\PAV\PHASE 2\052911_E1.DWG