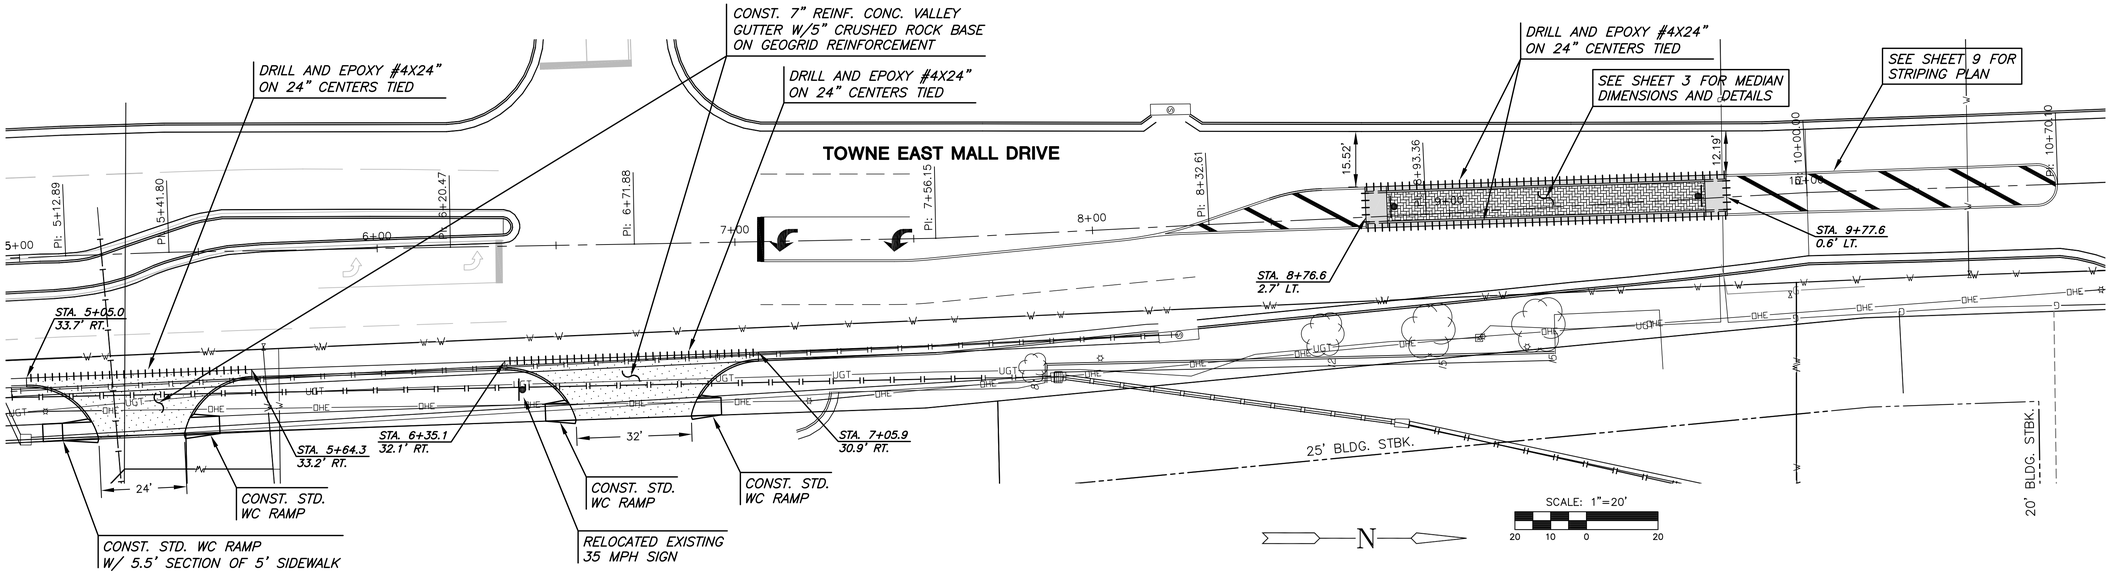

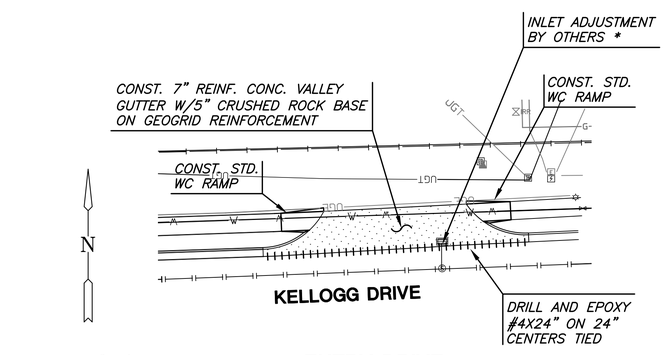

ENTRY DRIVE 1

* CONTACT TONY DULCEAK W/ BELISLE CONSTRUCTION
OFFICE: (815)-254-4501 CELL: (815)-274-5770
PRIOR TO START OF CONSTRUCTION TO COORDINATE THIS WORK.

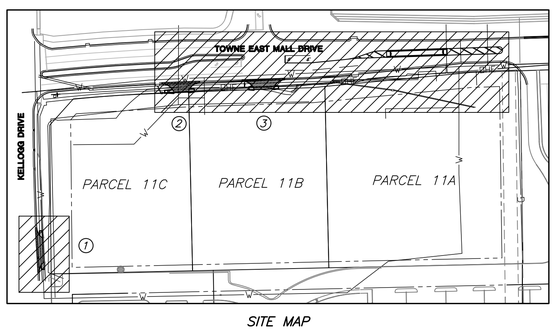

SITE MAP

LEGEND

- = PROPOSED ENTRY DRIVES
- = PROPOSED CONCRETE
- = EXISTING STRIPING
- = PROPOSED STRIPING

MKEC ENGINEERING CONSULTANTS, INC.
411 N. WEBB ROAD
WICHITA, KS. 67206
316 - 684 - 9600

PAVEMENT MARKING PLANS FOR ROCKWOOD PLAZA

PHASE 1

PAVING PLAN
SHEET TITLE

472-85016
PROJECT NUMBER

DFL / JWC / GJA
DESIGNED / DRAWN / CHECKED

ISSUED
May 2012

REVISED

SHEET NO.
8 of 11

J:\PROJECTS\2011\110101067_ROCKWOOD PLAZA\5-CIVIL\CAD\PAV\11067_E2.DWG

PLOTTED: Tuesday, May 01, 2012 @ 10:44AM