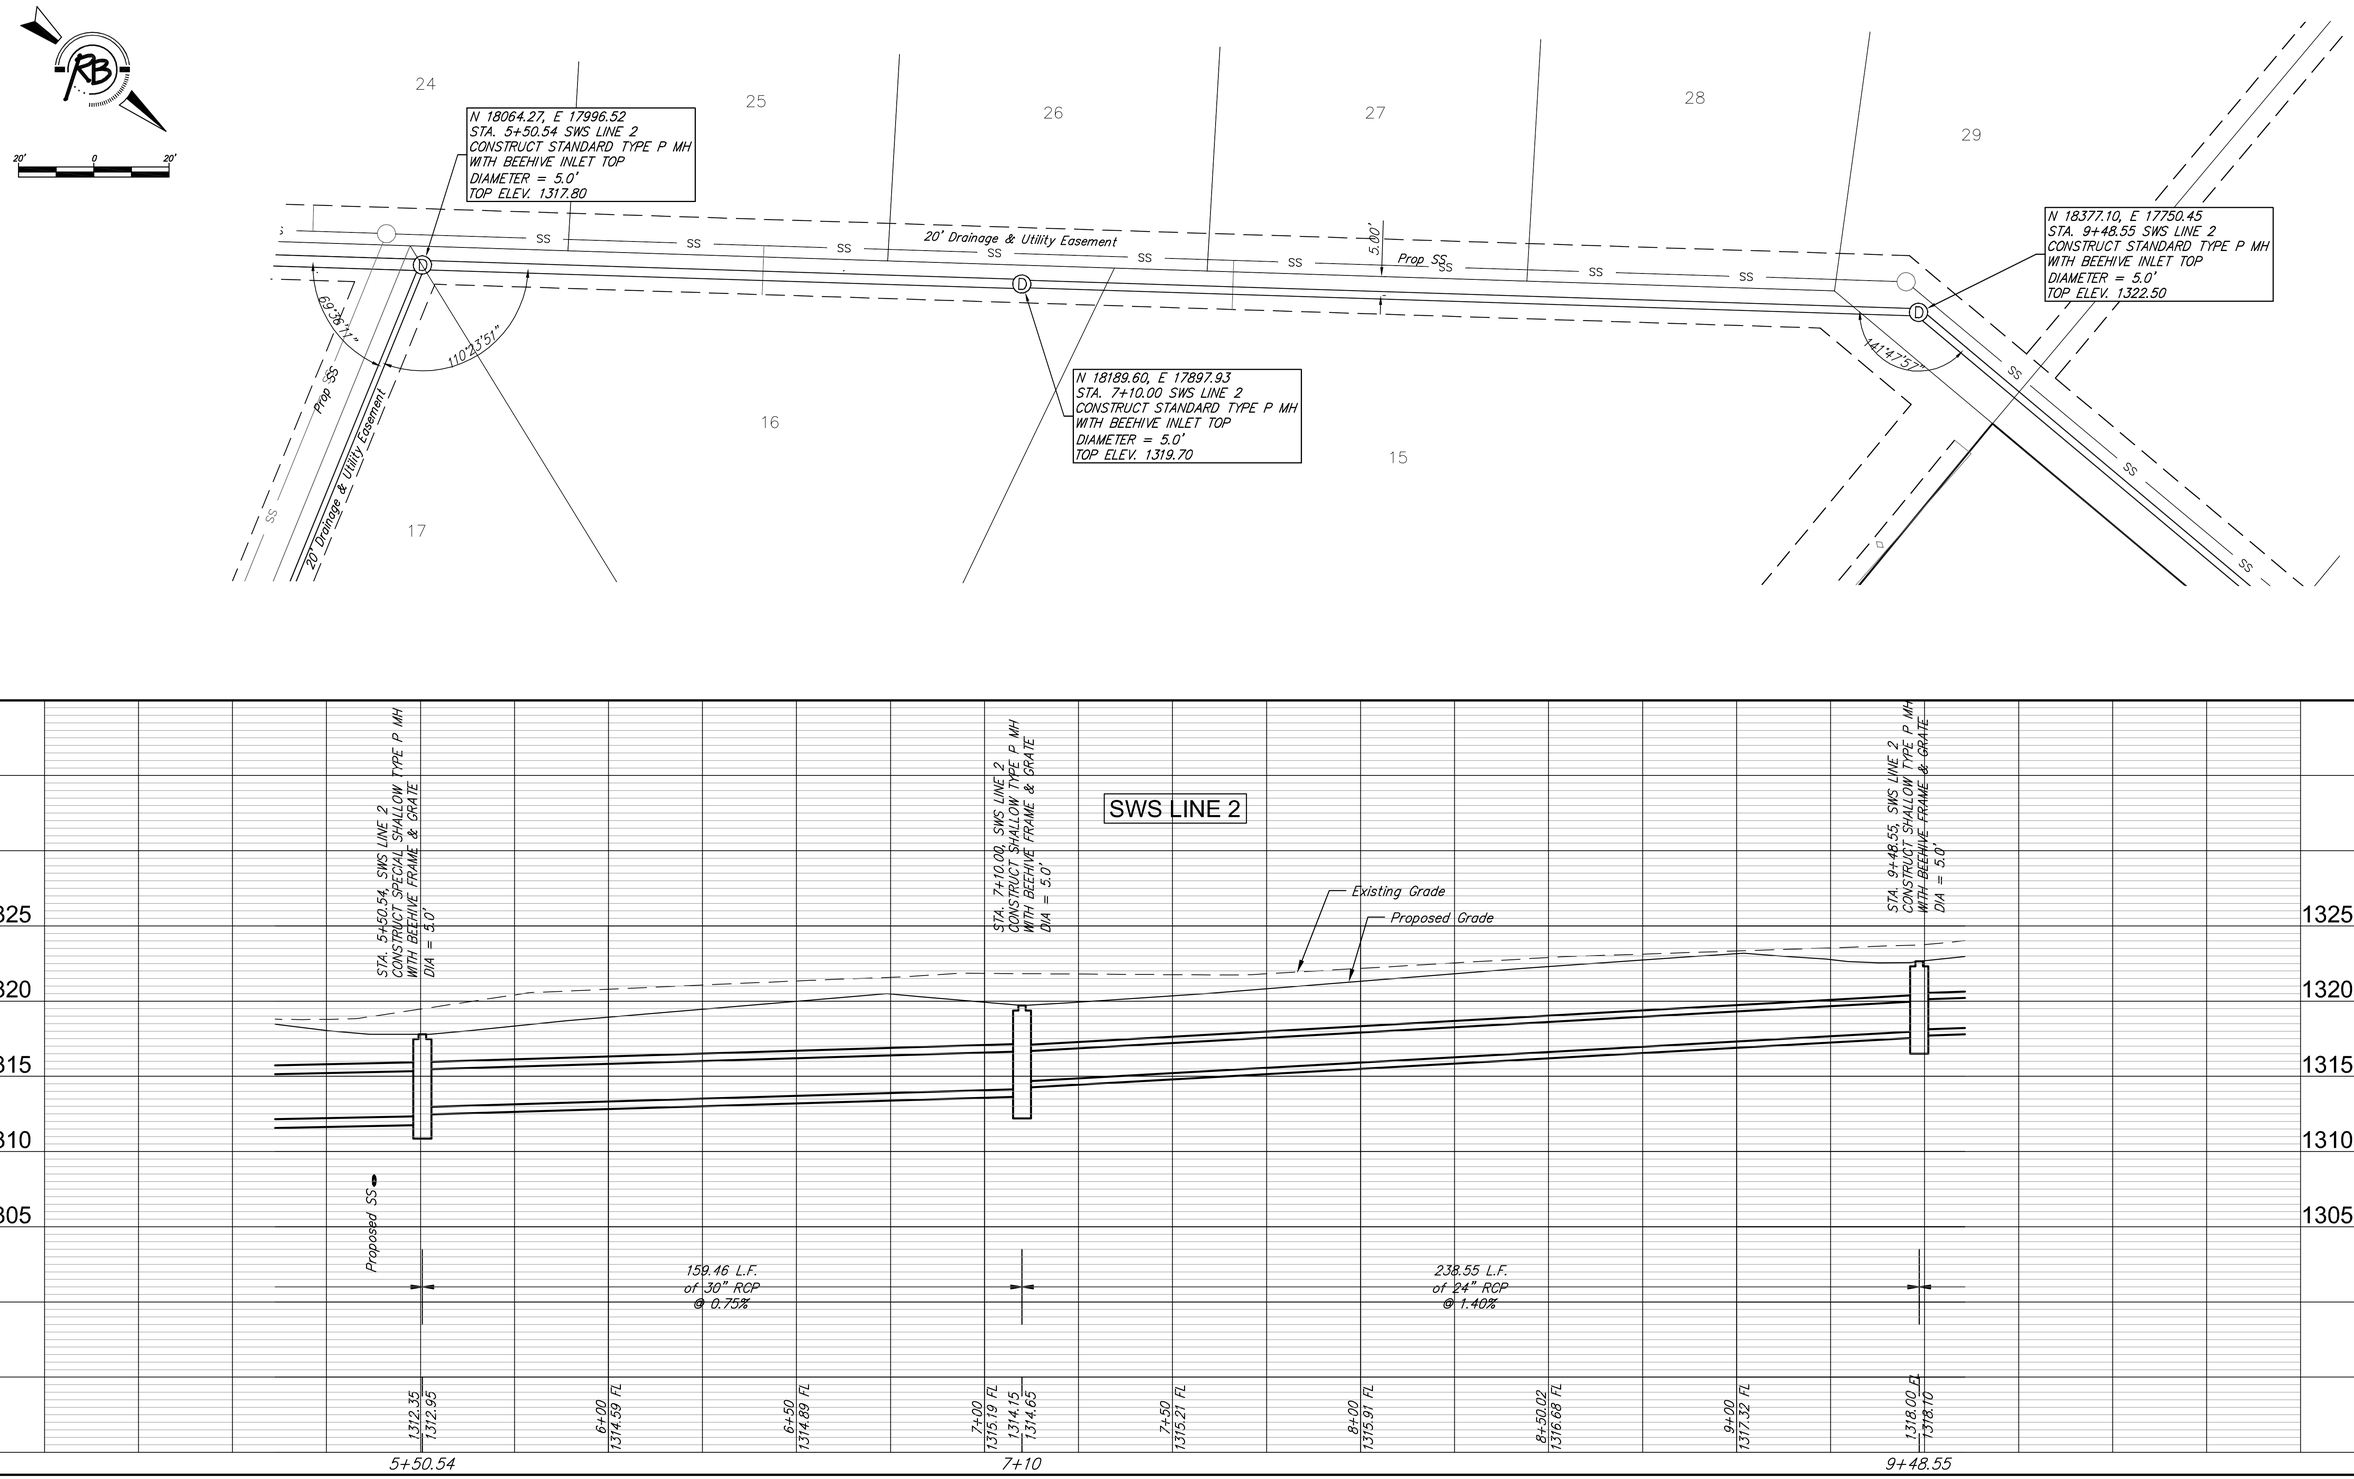

Rugedes & Bohm, P.A.
Engineering, Surveying, Land Planning
1504 N. Rock Road, Suite 100
Wichita, Kansas 67206
(316) 264-4221 fax
E-mail: info@rbpainc.com
www.rbpainc.com

DESIGN	EJG
DRAWN	EJG
REVISED	
UTILITY	
DATE	June 7, 2012
REVIEW	May 9, 2012
PROJECT NUMBER	468-84015
DRAWING FILE	Engineering Base (SWS Line 3 (2))

SIERRA HILLS 2ND ADDITION
SWS Line 2 (2)
WICHITA, KANSAS

RB JOB 3268E

SHEET 10 OF 43