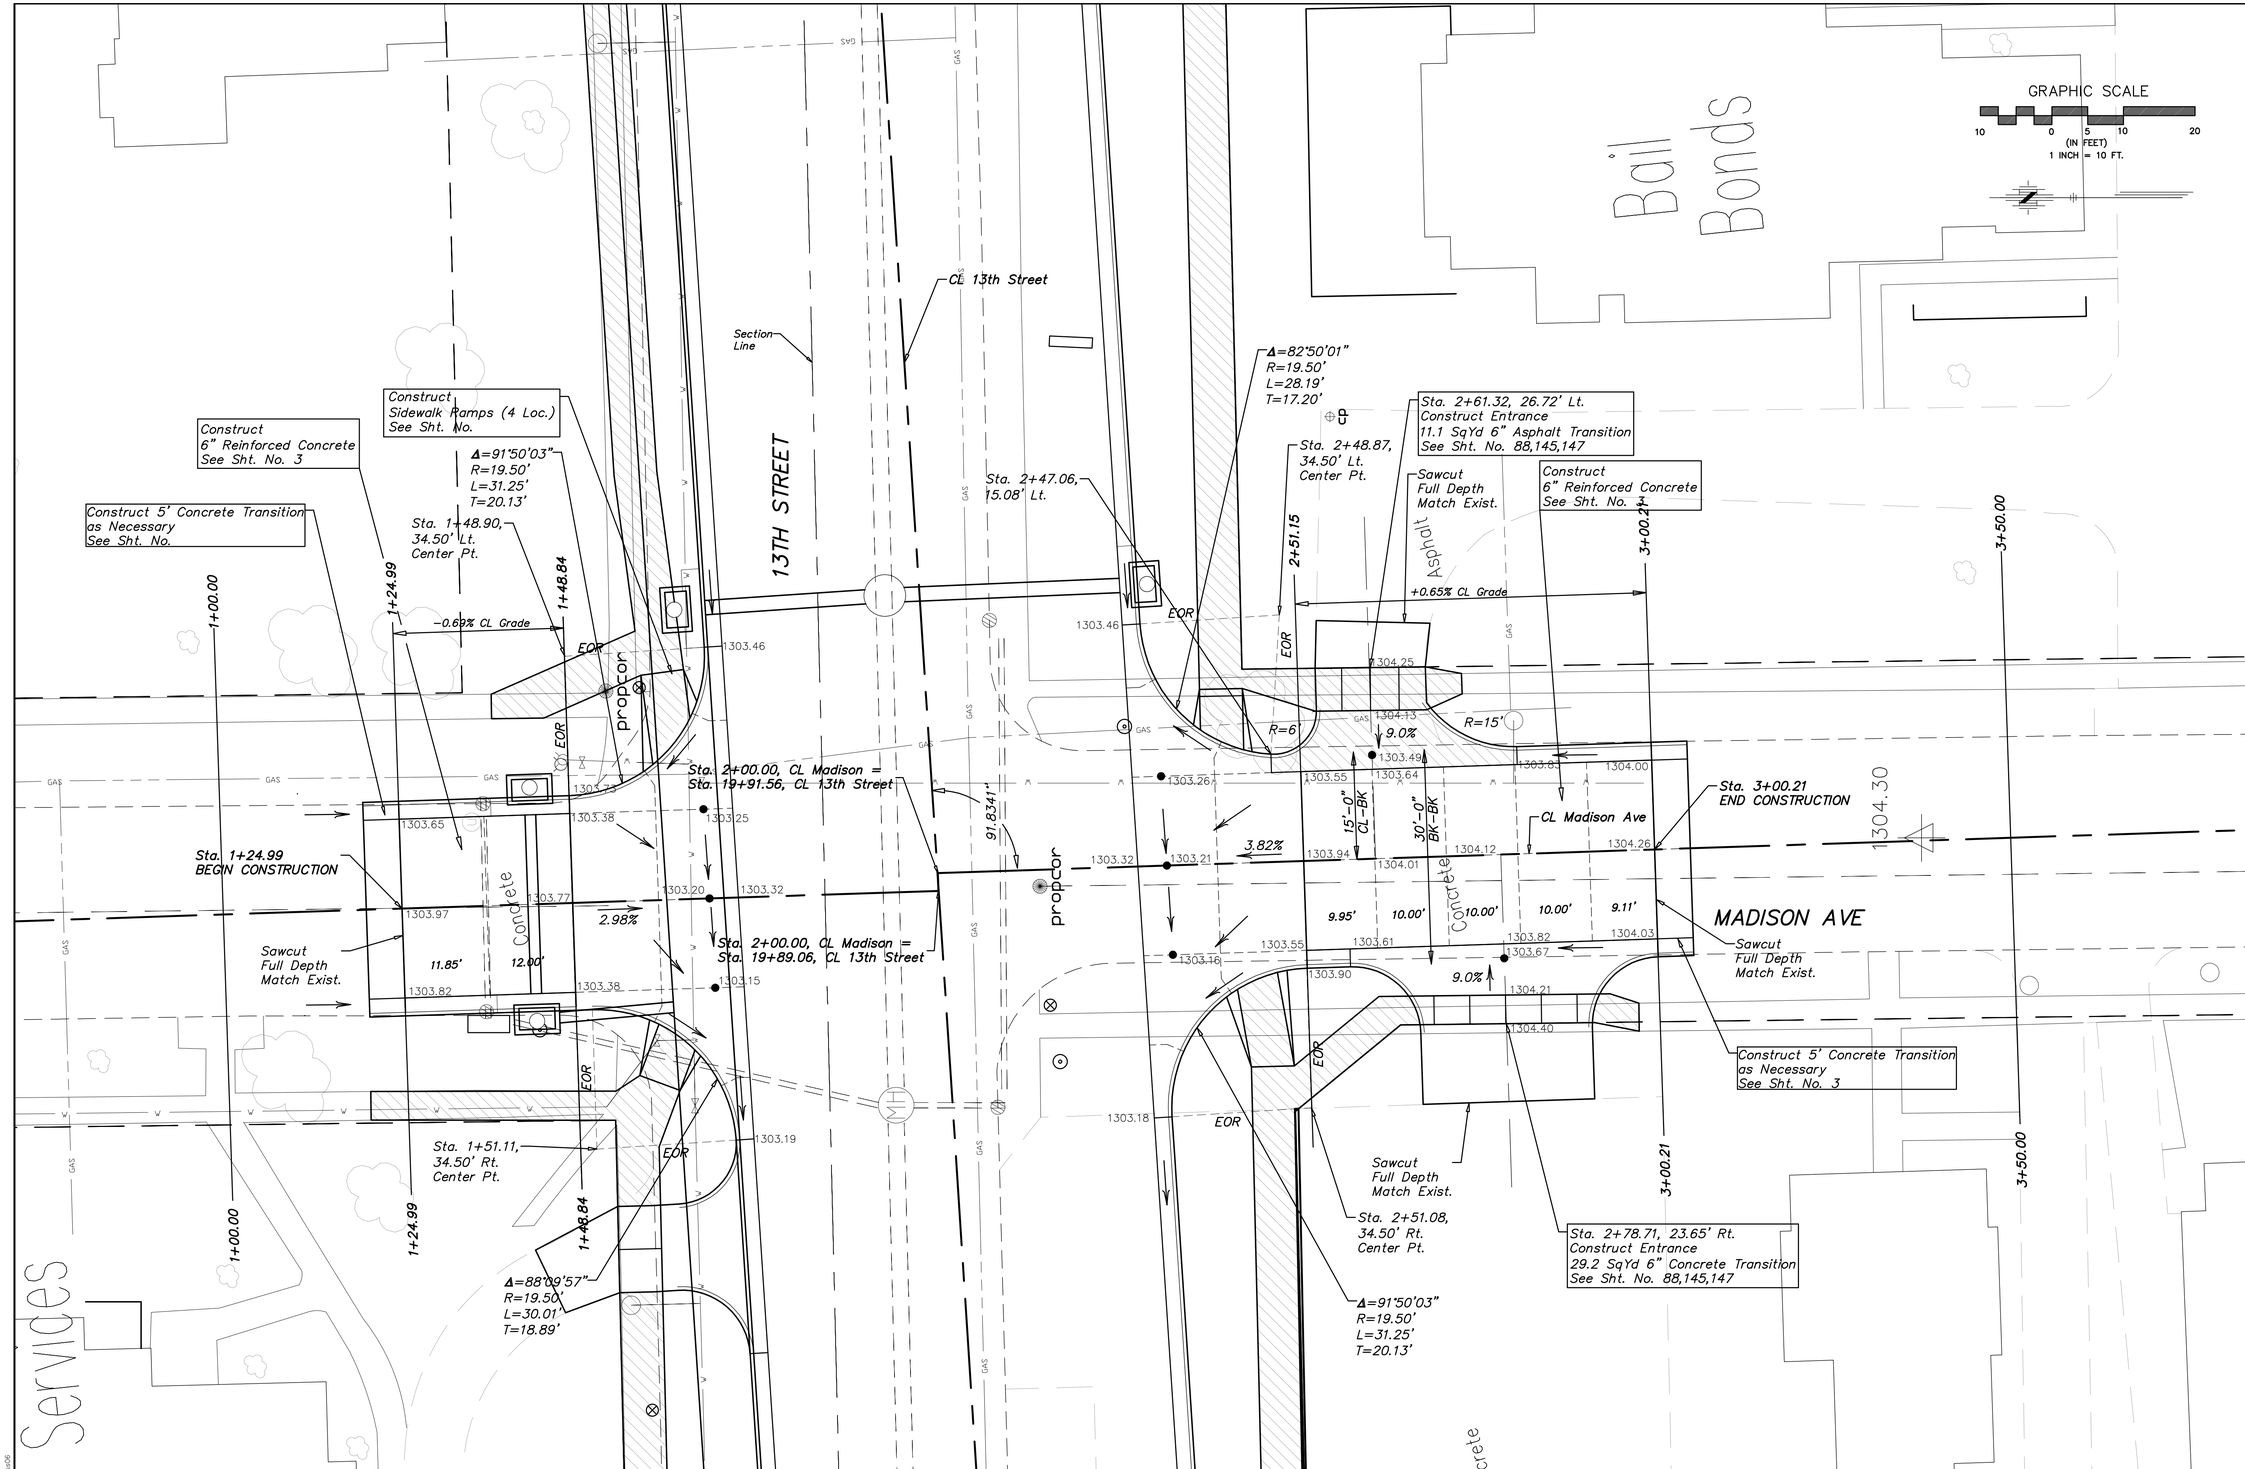

No.	Date	By	Approved	Revision

13th STREET NORTH FROM HYDRAULIC TO OLIVER
STREET & DRAINAGE IMPROVEMENTS

Madison Avenue

CITY OF WICHITA, KANSAS

JAMES L. ARMOUR, P.E. – CITY ENGINEER

POE & ASSOCIATES, INC.
CONSULTING ENGINEERS
5940 E. Central, Suite 200 ■ Wichita, KS 67208-4242
Phone 316/685-4114 ■ FAX 316/685-4444

FINAL

Designed By: PAF / JJU
Drawn By: JJU
Poe Job No.: 1871A
Date: July 2008