7 Connect SWS to Proposed RCB/RCP as Shown in Profile

Existing Structure to be Removed by Others

HORIZ. (IN FEET) 1 INCH = 20 FT. — 20 0 10 20 40

VERT. (IN FEET) 1 INCH = 5 FT. — 5 0

GRAPHIC SCALE

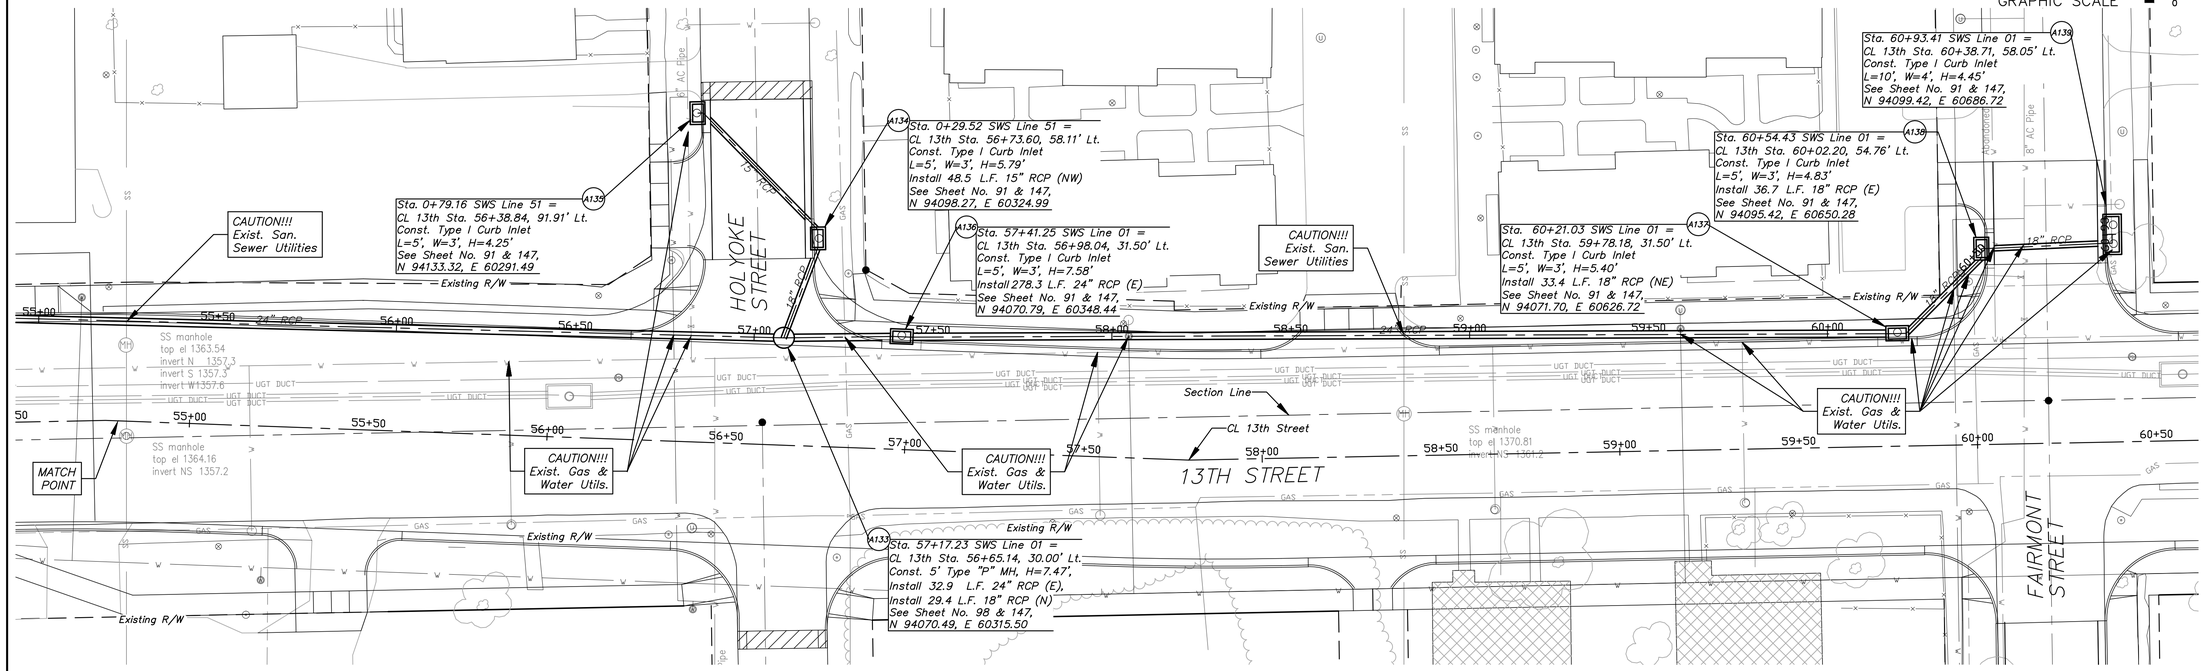

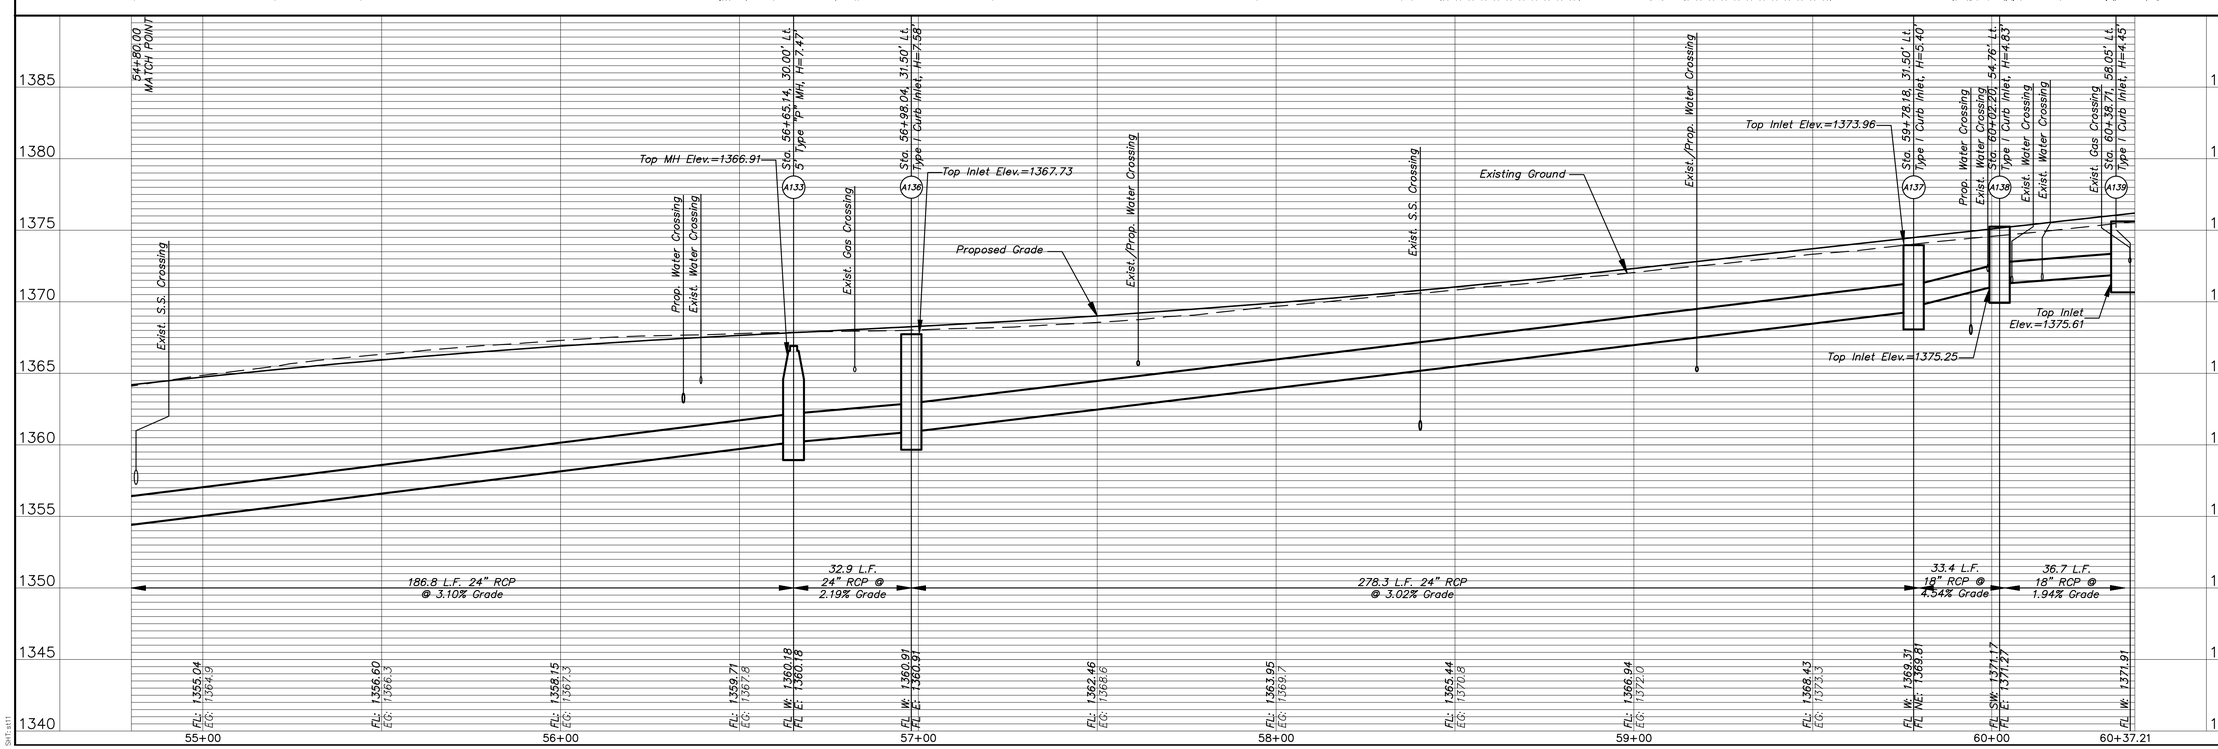

No.	Date	By	Approved	Revision

13TH STREET NORTH FROM HYDRAULIC TO OLIVER
STREET & DRAINAGE IMPROVEMENTS
STORM SEWER PLAN & PROFILE
CITY OF WICHITA, KANSAS
JAMES L. ARMOUR, P.E., L.S. - CITY ENGINEER
C.O.W. Proj# 472-84320 O.C.A.# 706933

POE & ASSOCIATES, INC.
CONSULTING ENGINEERS
5940 E. Central, Suite 200 ■ Wichita, KS 67208-4242
Phone 316/683-4114 ■ FAX 316/683-4444

FINAL

Designed By: J. DICKMAN
Drawn By: M. TUCKER
Poe Job No.: 1871A
Date: March 2012

SHT:st11