STATE	PROJECT NO.	YEAR	SHEET NO.	TOTAL SHEETS
KANSAS	1871A	2008	228	374

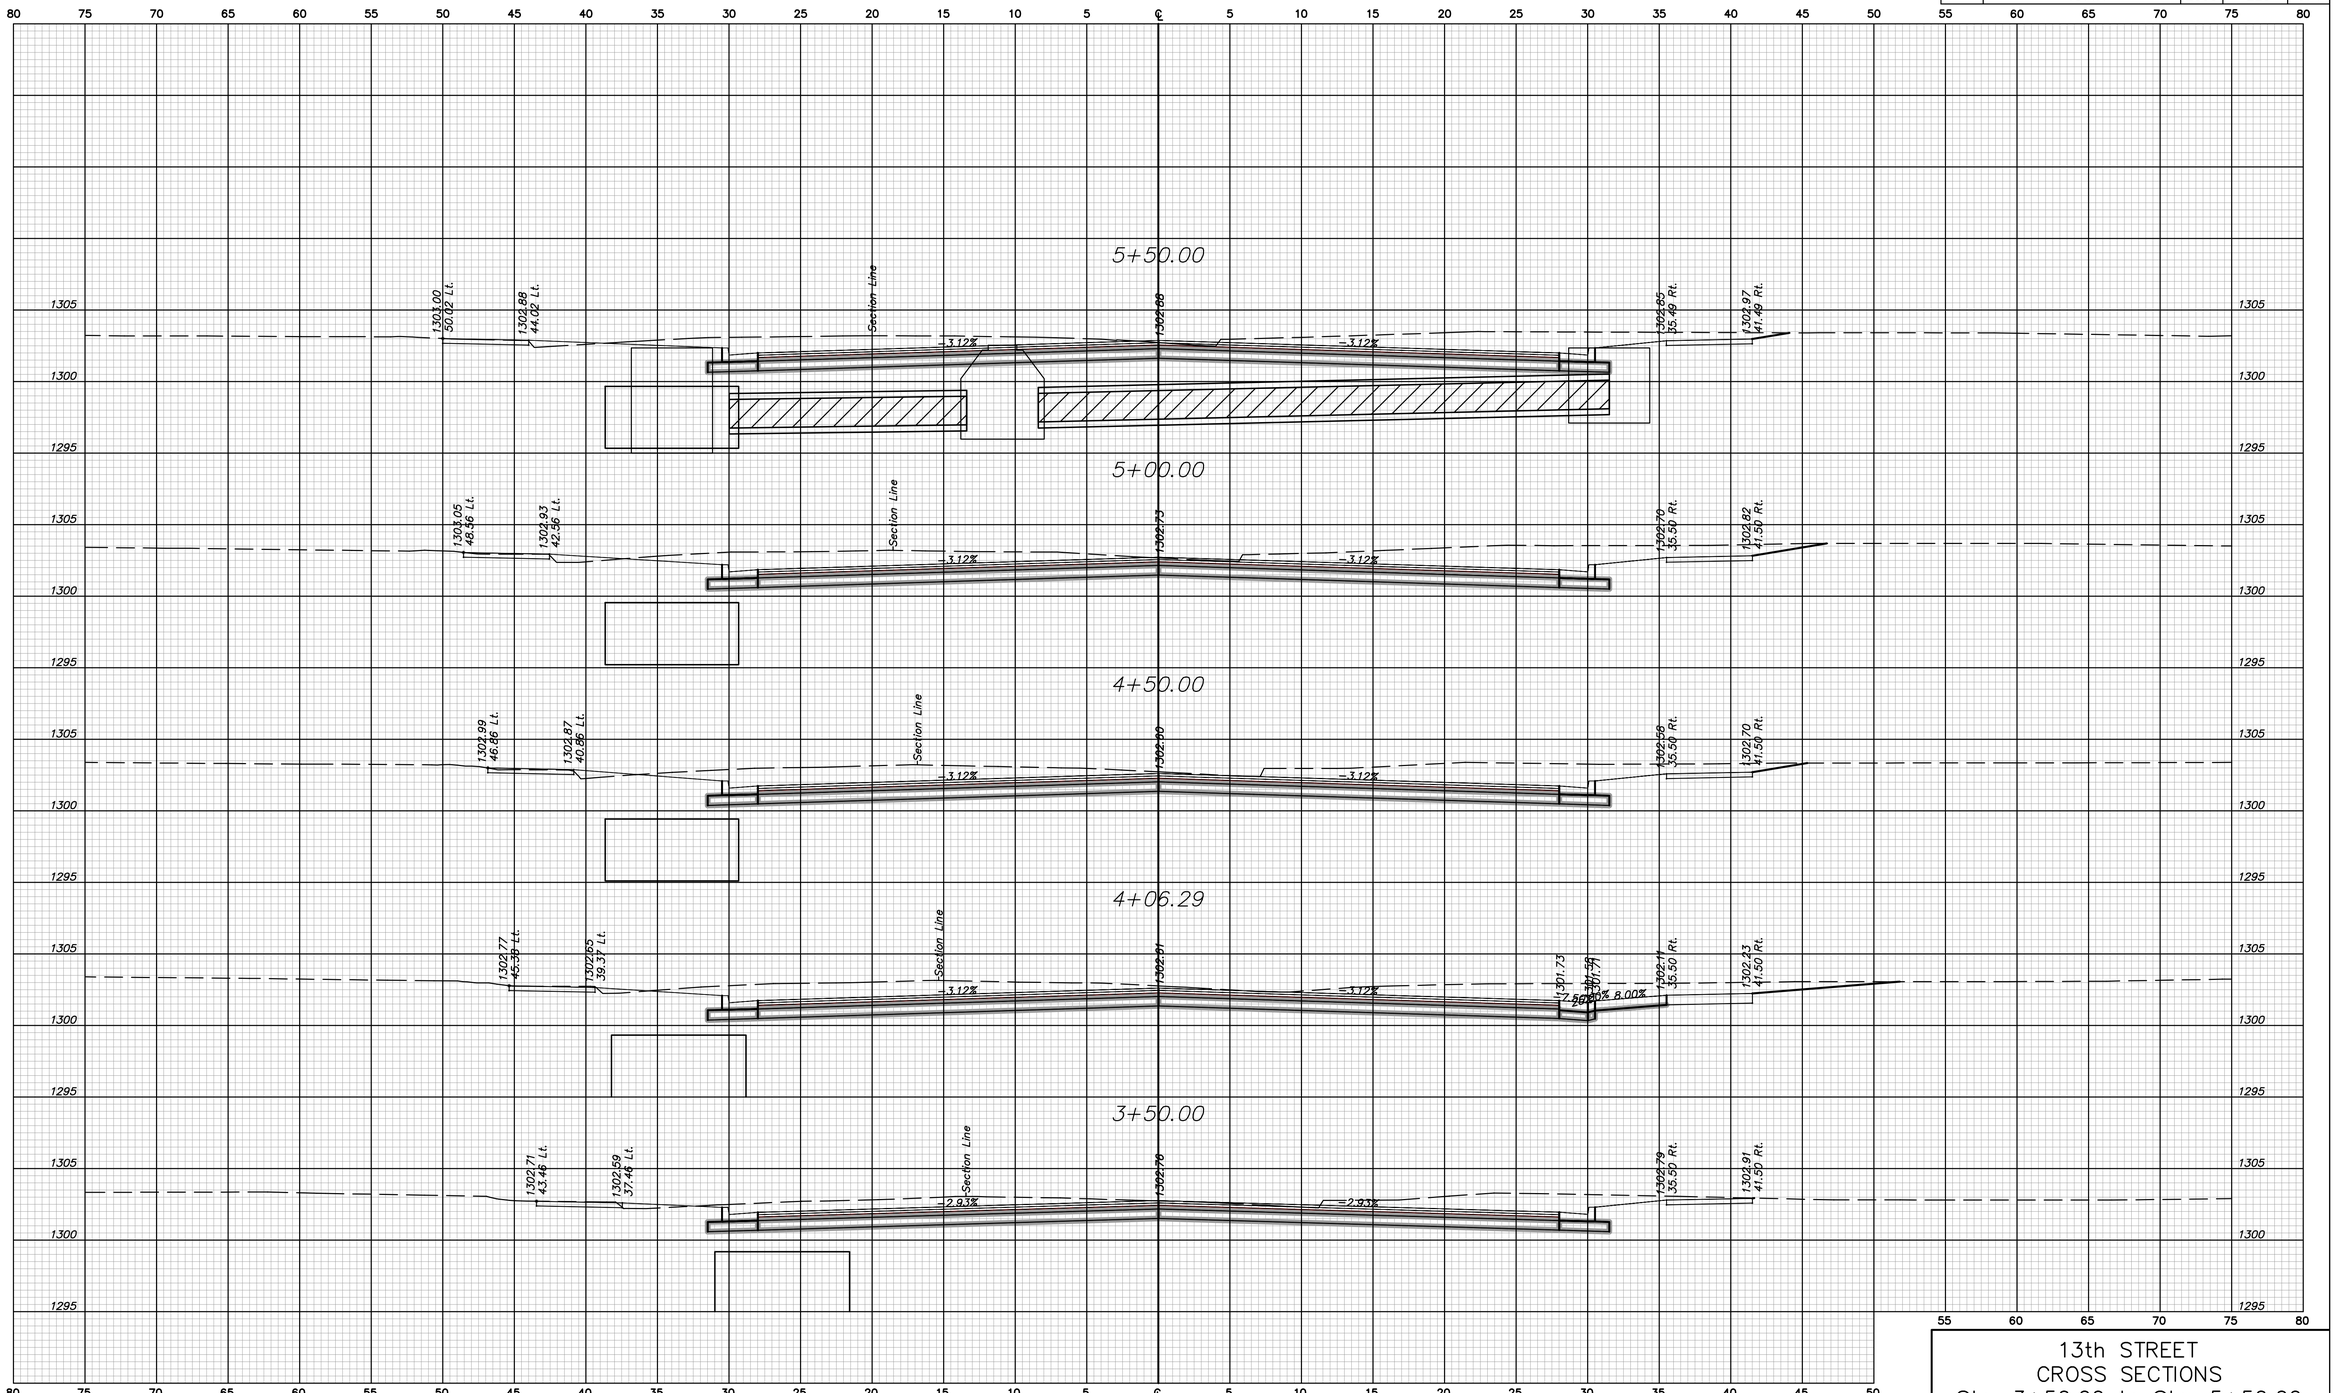

13th STREET
CROSS SECTIONS
Sta. 3+50.00 to Sta. 5+50.00