STATE	PROJECT NO.	YEAR	SHEET NO.	TOTAL SHEETS
KANSAS	1871A	2008	229	374

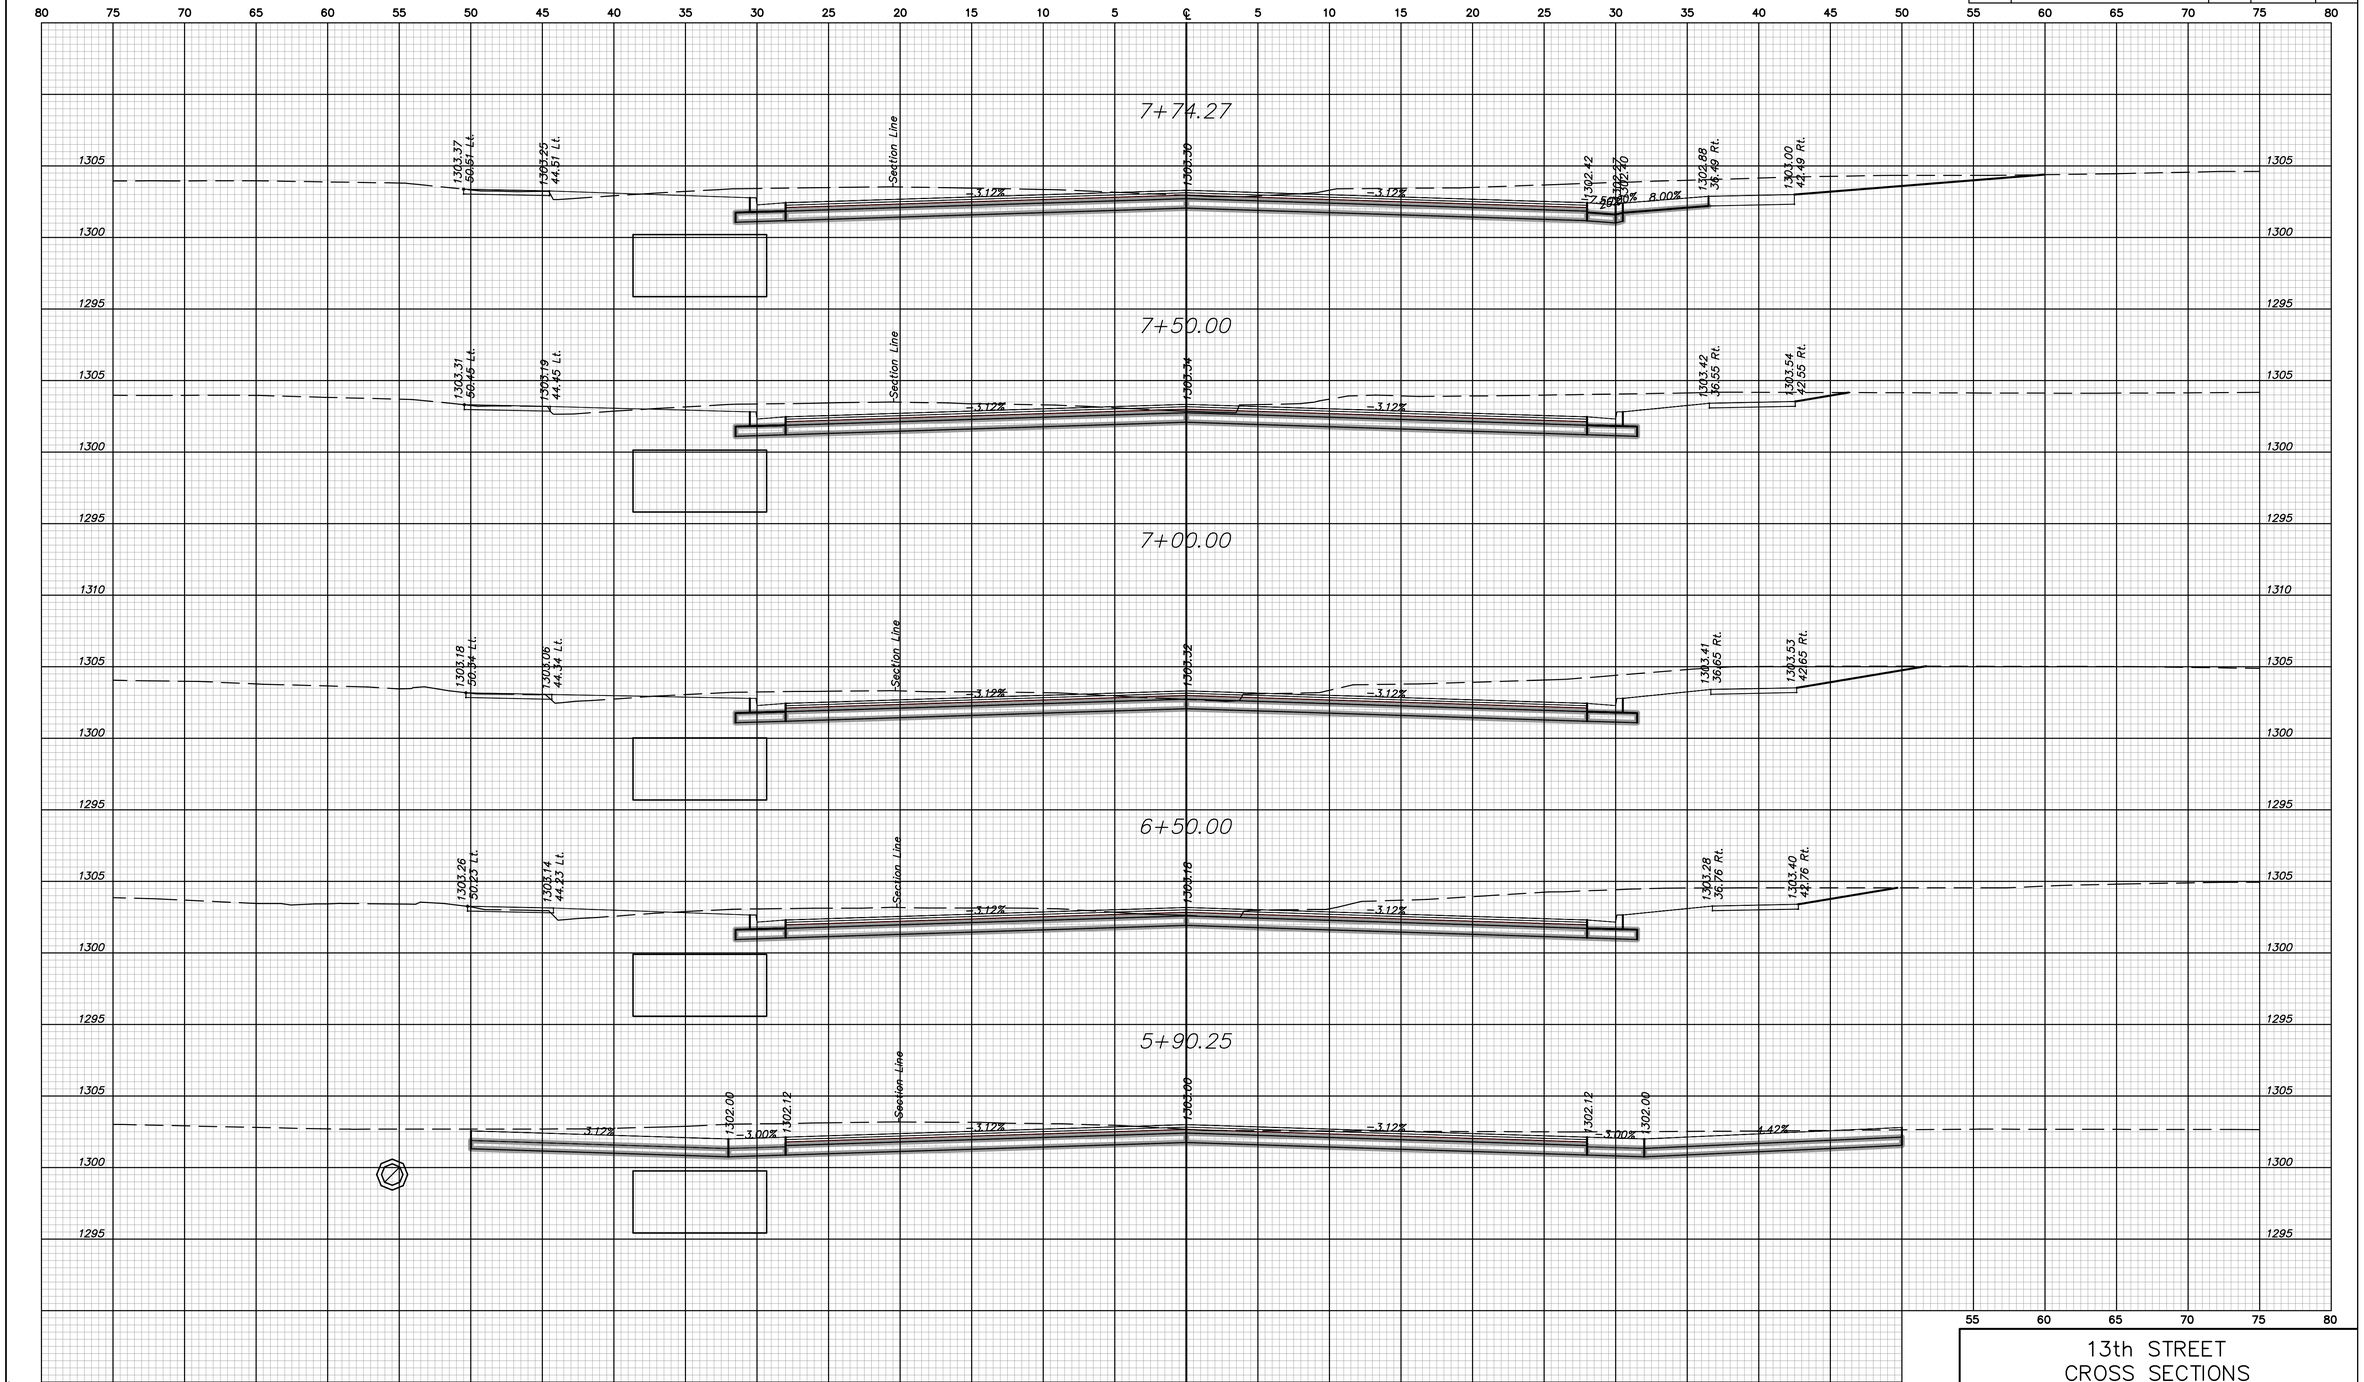

13th STREET
CROSS SECTIONS
Sta. 5+90.25 to Sta. 7+74.27